


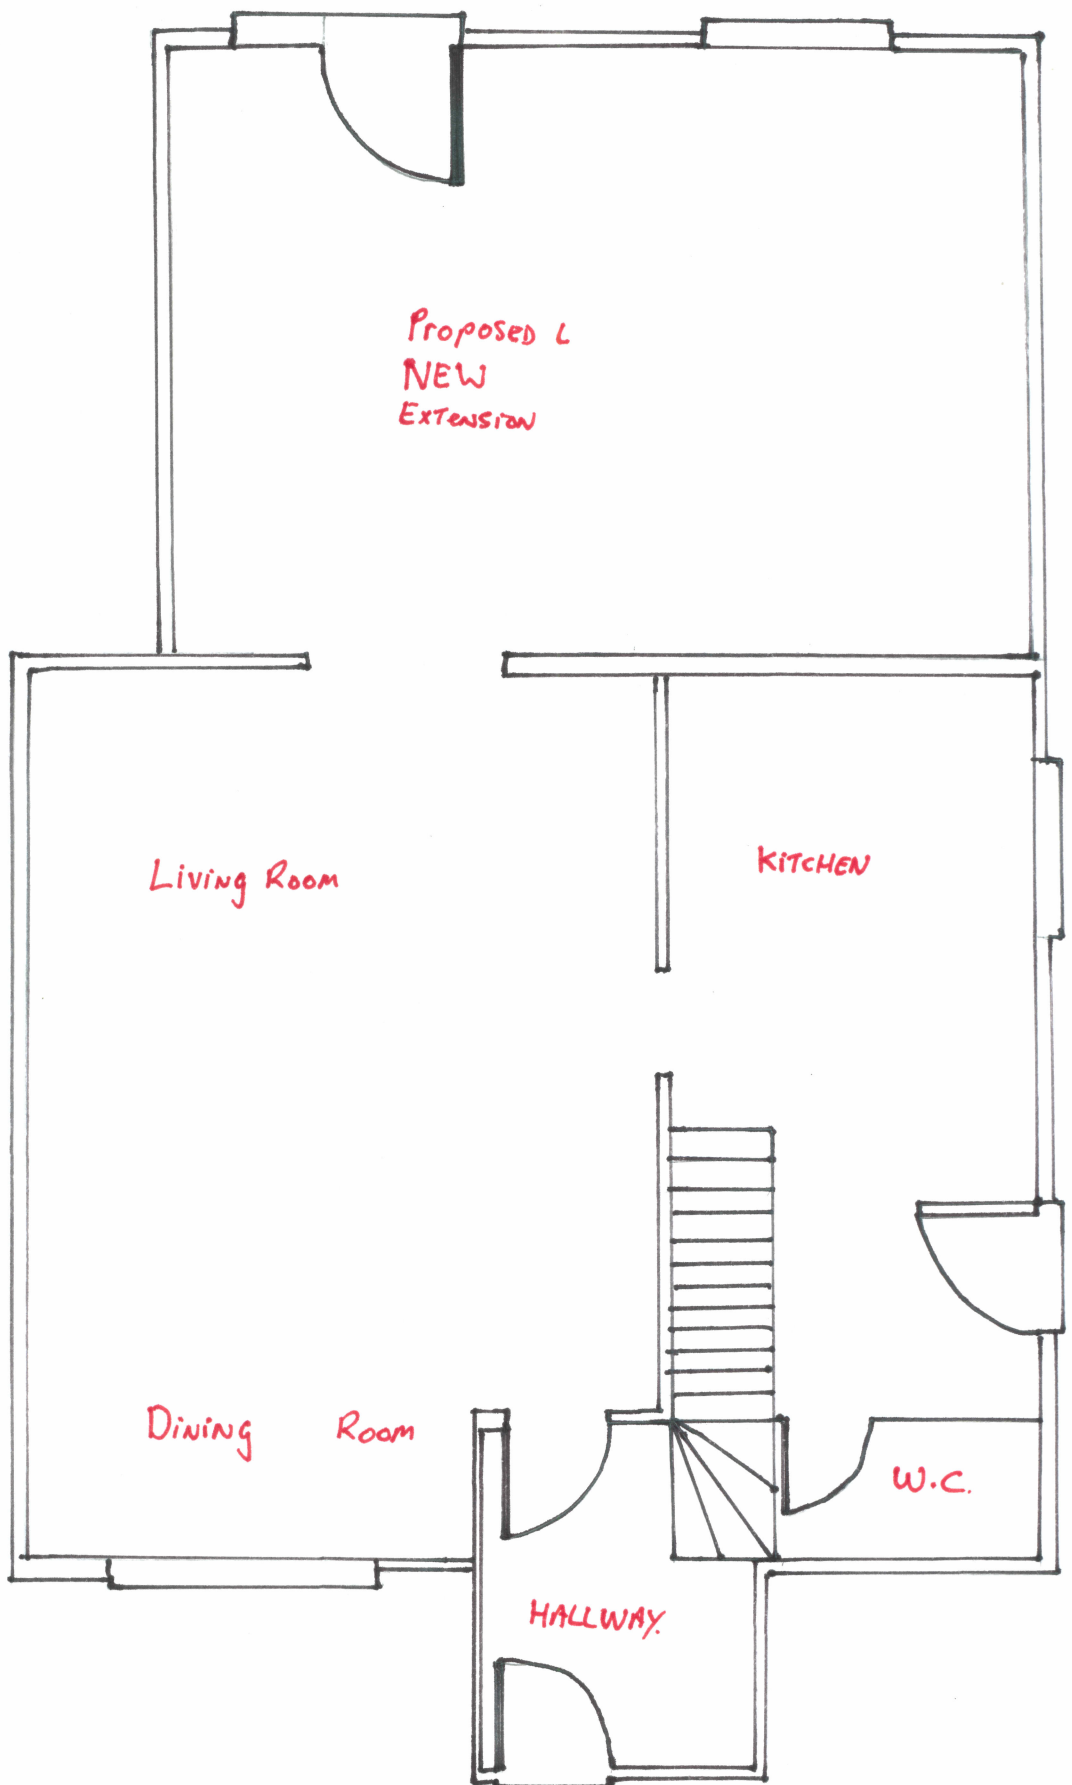

Proposed L
NEW
Extension

Living Room

KITCHEN

Dining Room

W.C.

HALLWAY

OVER HEAD VIEW
Proposed NEW Extension

SCALE 1:50

30 GOLDEN AVE
SANDFIELDS
PORT TAURO
SA12 7RP