


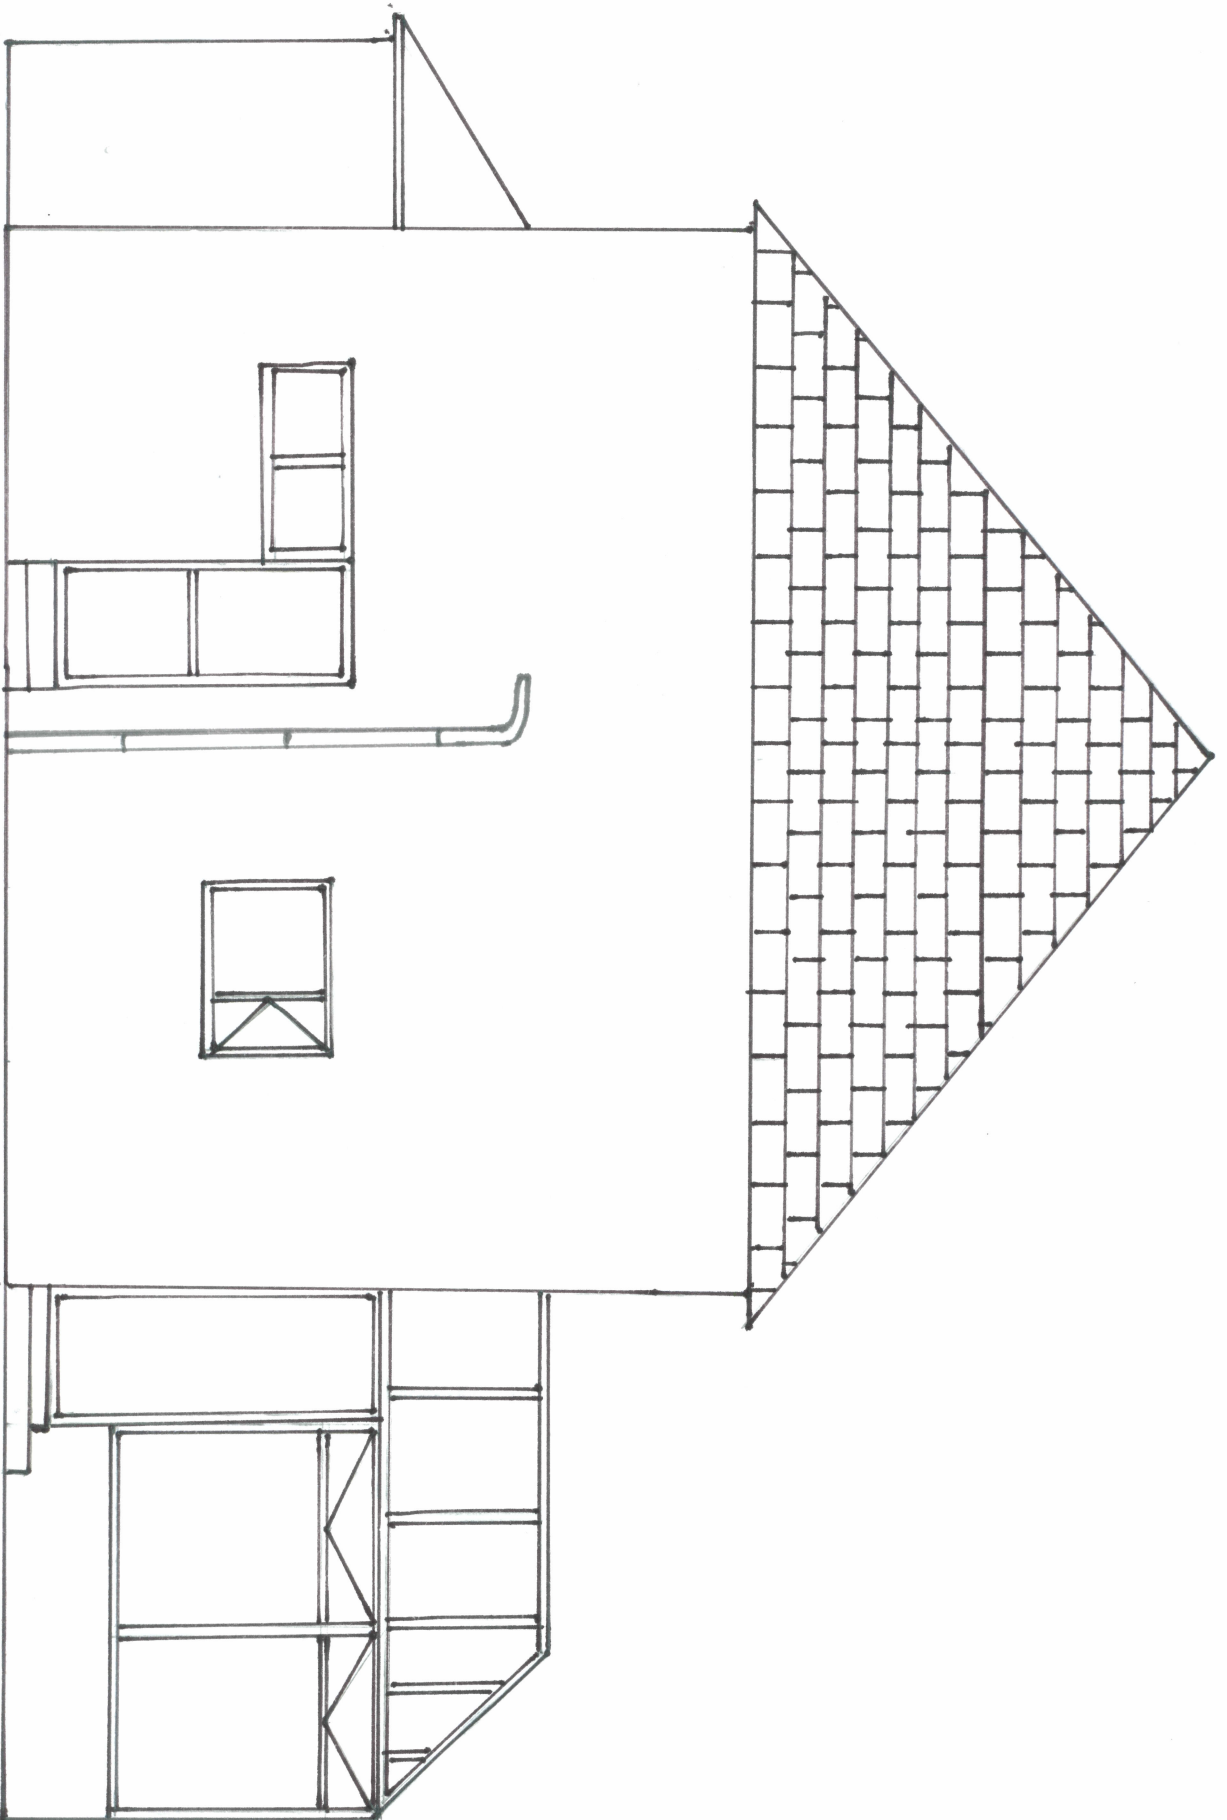

Existing Building
Side view

Scale 1:50 30 Golden Ave