


THIS IS A C.A.D. PRODUCED DRAWING AND SHOULD NOT BE AMENDED BY HAND.

NOTES

- 1 All dimensions in millimetres unless otherwise stated.
- 2 Do not scale off drawing. All dimensions to be checked on site.

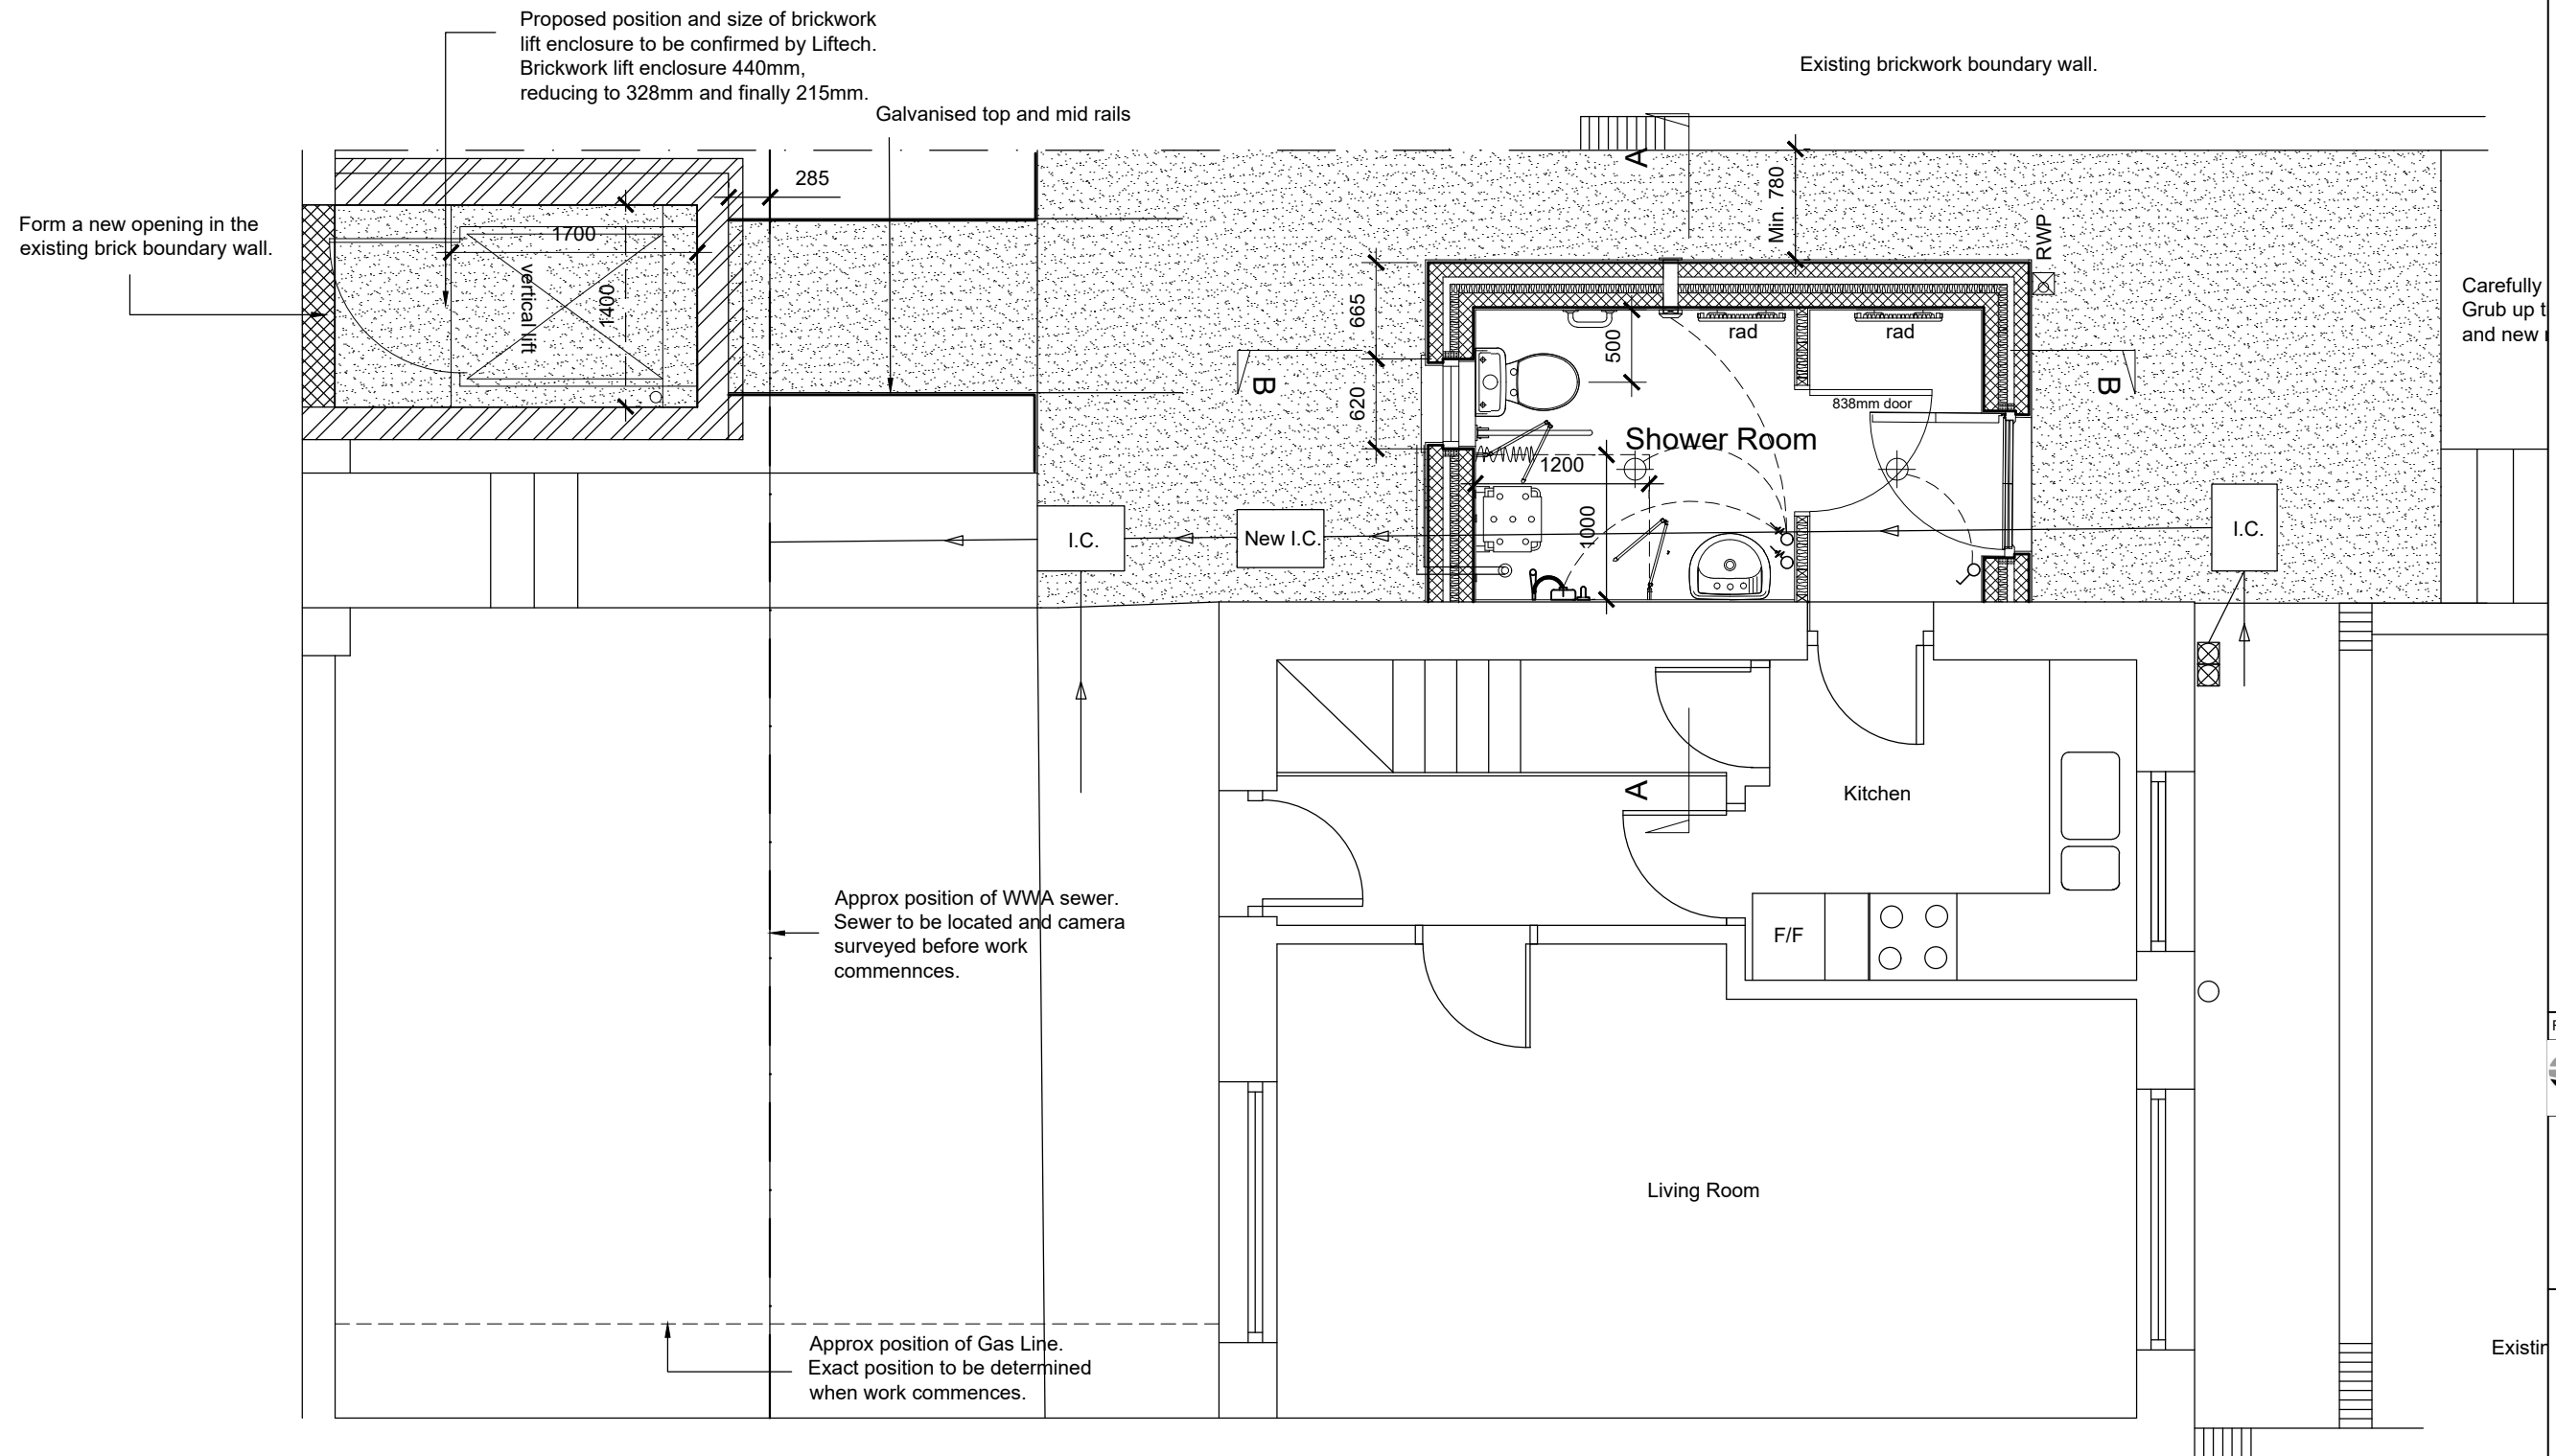

OPTION 1

Rev	Details	Dr	Date
		Neath Port Talbot Castell-nedd Port Talbot County Borough Council Cynghor Bwrdeistref Sirol	
Neath Port Talbot Castell-nedd Port Talbot County Borough Council Cynghor Bwrdeistref Sirol Social Services, Health and Housing Housing Renewal and Adaptations Service Tregelless Court Neath Abbey Road Neath Abbey Neath SA10 7DF			
Project 23 Heol Gdfrey Lower Brynmannan Ammanfird SA18 1TB Proposed Layout			
Drawn	Sjl	Checked	Approved
Date	19/2/20	Date	Date
Scales	1:50		
Drawing No.		NPT4695/01	