
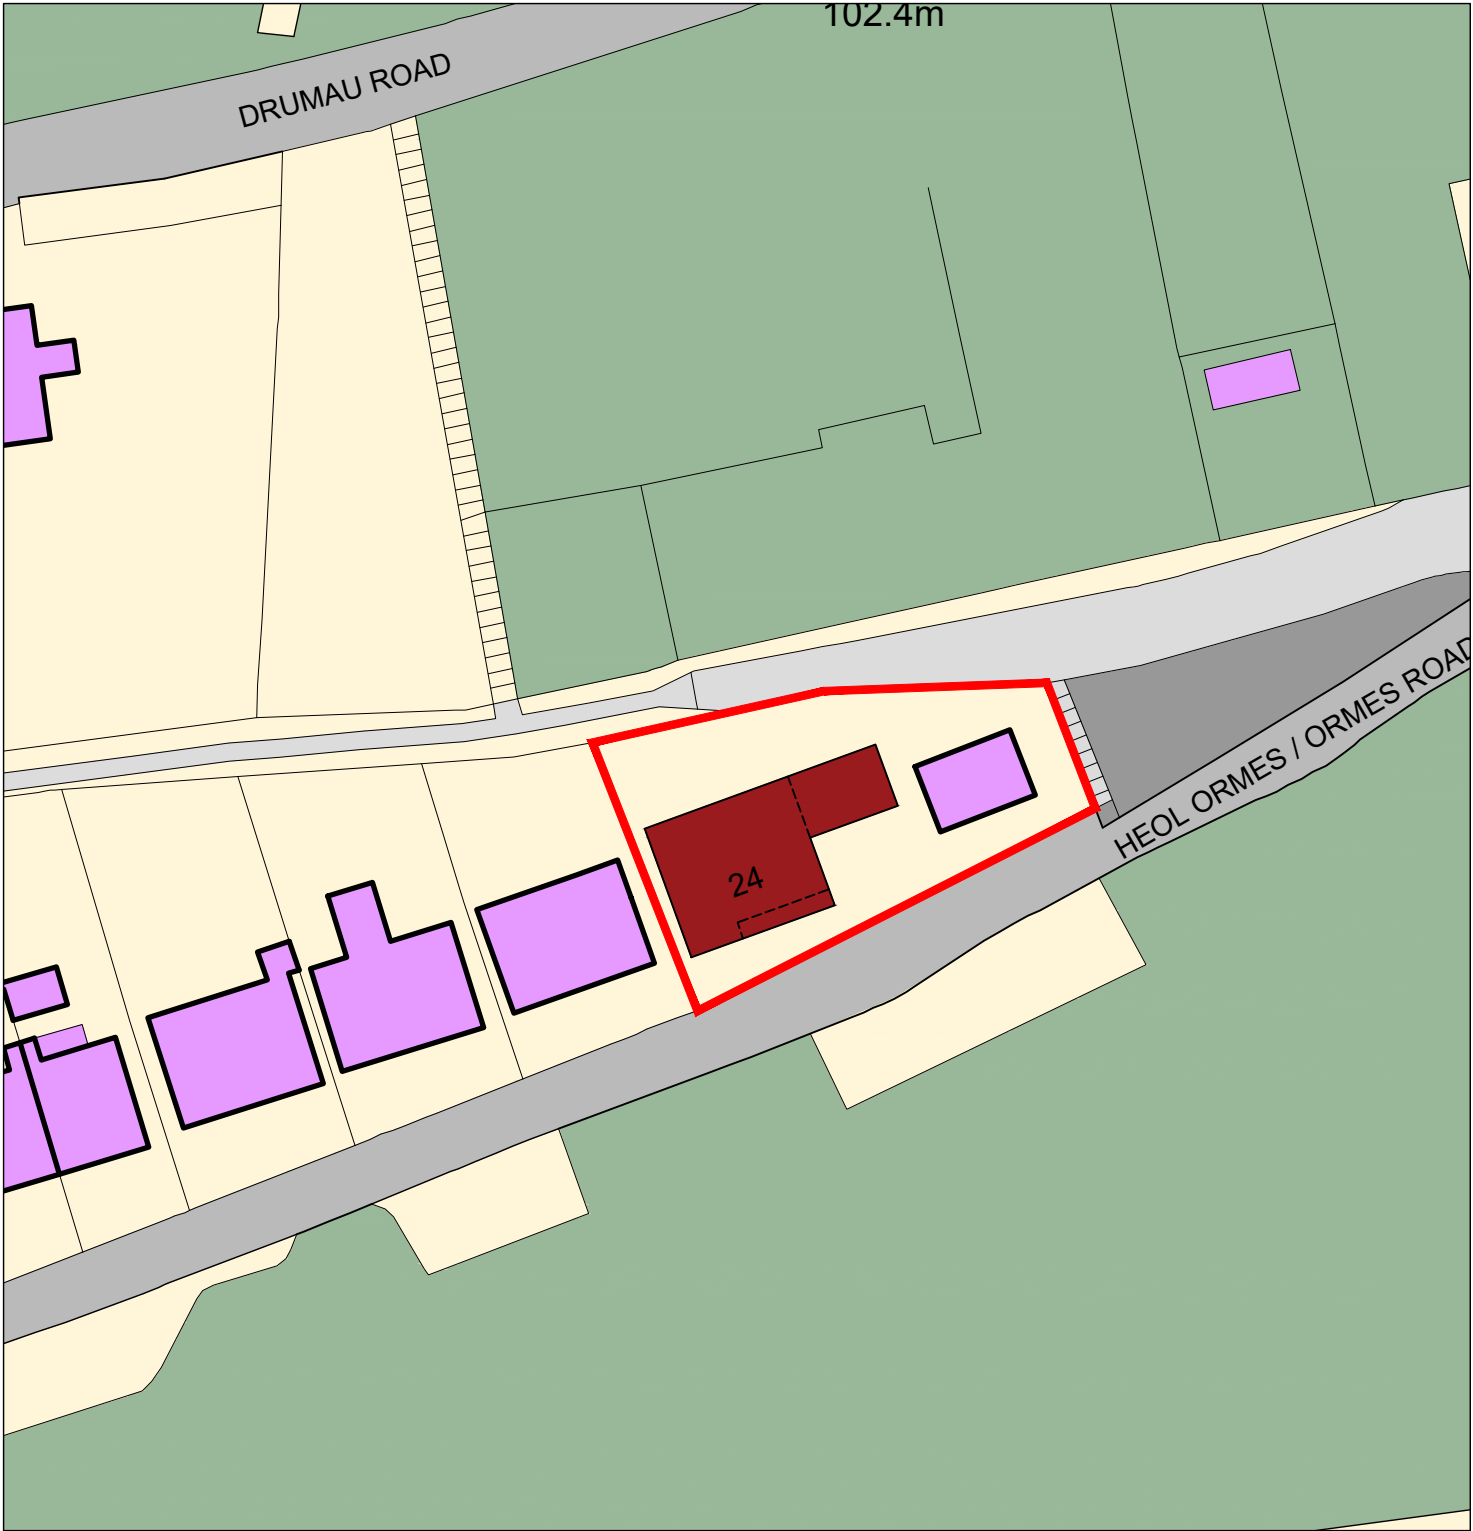


Superseded

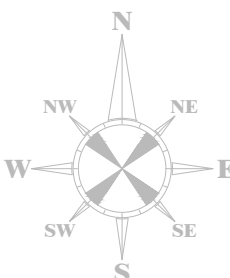

Notes Ordnance Survey, (c) Crown Copyright 2020. All rights reserved. Licence number 100022432 	REVISIONS				Client: Jill Howells				
	Rev	Comment	By	Date	Project Title: Replacement Dwelling				
					Project Address 1: 24 Ormes Road, Skewen				A4
					Project Address 2: Neath, SA10 6SY				Checked by DLD
					Drawing Title: Proposed Block Plan				Approved by DLD
A B C D	Layout Amended Layout Amended Layout Amended Layout Amended	AV AV AV AV	15.10.2019 04.02.2020 03.03.2020 04.03.2020	Date: 11.11.2019	Scale: 1:500	Drawn By: AV	Ref. RH408	Drawing No: 003	Rev D
THIS DRAWING IS THE COPYRIGHT OF DARKIN ARCHITECTS AND MAY NOT BE COPIED, ALTERED OR REPRODUCED IN ANY FORM OR PASSED TO A THIRD PARTY WITHOUT THEIR CONSENT. DIMENSIONS MUST BE CHECKED AND VERIFIED ON SITE AND ANY DISCREPANCIES SHOULD BE REPORTED TO THE ARCHITECT. THIS DRAWING MUST NOT BE SCALED AND SHOULD BE READ IN CONJUNCTION WITH ALL OTHER CONSULTANT'S DRAWINGS. IF IN DOUBT ASK FOR CONFIRMATION.				143 Clifton Street, Cardiff, CF24 1LZ 16 Queen Victoria Road, Llanelli, SA15 2TL 02921 197 196 01554 778 730 info@darkinarchitects.com © Copyright Darkin Architects 2020 RIBA  Chartered Practice					
darkin architects drawing on experience									