
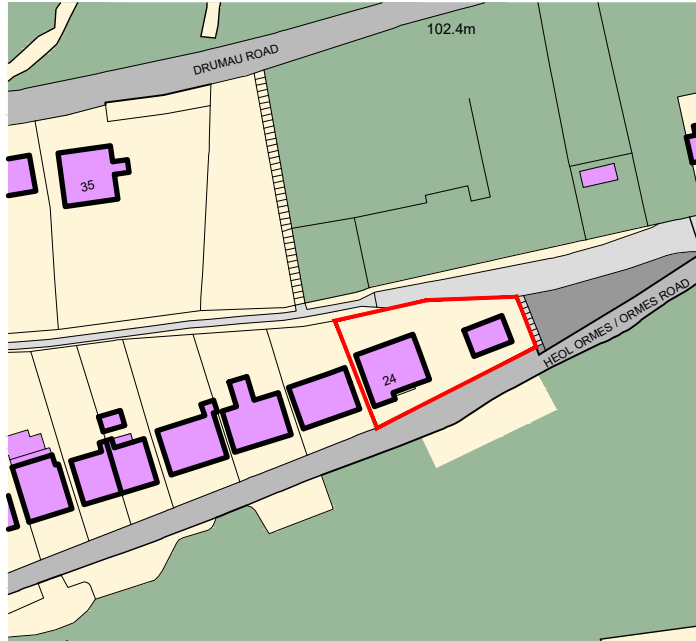


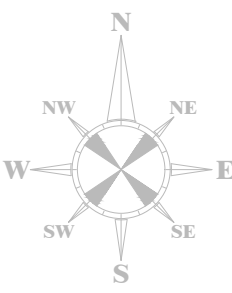

Notes		REVISIONS		Client: Jill Howells	
Rev	Comment	By	Date	Project Title:	
				Project Address 1:	24 Ormes Road, Skewen
				Project Address 2:	Neath, SA10 6SY
				Drawing Title:	Site Location Plan
A	Titleblock Amended	AV	11.10.2019	Date: 15.08.2019	Scale: 1:1250
B	Titleblock Amended	AV	04.02.2020	Drawn By: AV	Ref: RH408
C	Layout Amended	AV	03.03.2020	Drawing No: 001	Rev D
D	Layout Amended	AV	04.03.2020		
Ordnance Survey, (c) Crown Copyright 2020. All rights reserved. Licence number 100022432 		THIS DRAWING IS THE COPYRIGHT OF DARKIN ARCHITECTS AND MAY NOT BE COPIED, ALTERED OR REPRODUCED IN ANY FORM OR PASSED TO A THIRD PARTY WITHOUT THEIR CONSENT. DIMENSIONS MUST BE CHECKED AND VERIFIED ON SITE AND ANY DISCREPANCIES SHOULD BE REPORTED TO THE ARCHITECT. THIS DRAWING MUST NOT BE SCALED AND SHOULD BE READ IN CONJUNCTION WITH ALL OTHER CONSULTANT'S DRAWINGS. IF IN DOUBT ASK FOR CONFIRMATION.		143 Clifton Street, Cardiff, CF24 1LZ 16 Queen Victoria Road, Llanelli, SA15 2TL 02921 197 196 01554 778 730 info@darkinarchitects.com © Copyright Darkin Architects 2020	
				RIBA  Chartered Practice	
				darkin architects drawing on experience	