


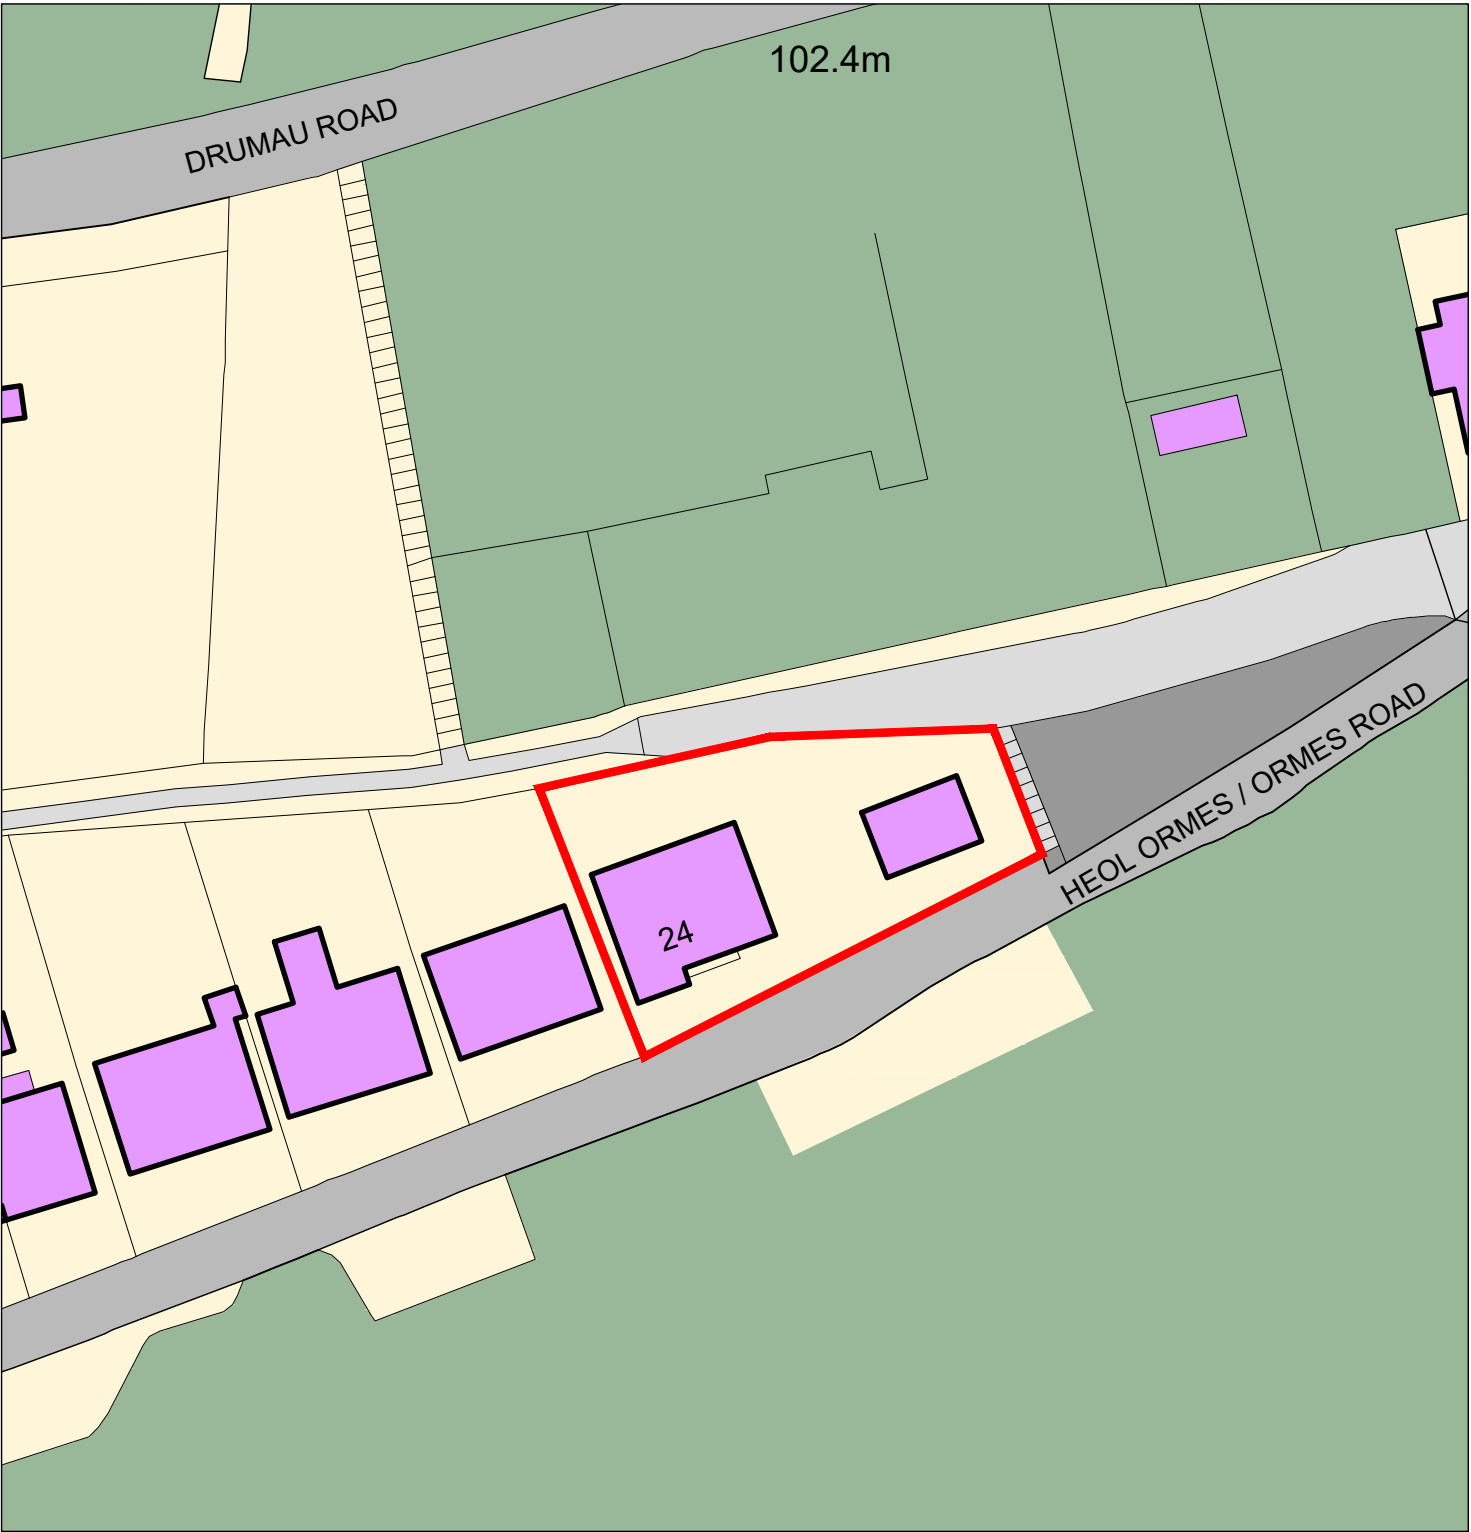

Notes Ordnance Survey, (c) Crown Copyright 2020. All rights reserved. Licence number 100022432	REVISIONS				Client: Jill Howells										
	Rev	Comment	By	Date	Project Title: Replacement Dwelling										
					Project Address 1: 24 Ormes Road, Skewen						A4				
					Project Address 2: Neath, SA10 6SY						Checked by DLD				
					Drawing Title: Site Block Plan						Approved by DLD				
A B C D	Titleblock Amended Titleblock Amended Layout Amended Layout Amended	AV AV AV AV	11.10.2019 04.02.2020 03.03.2020 04.03.2020	Date: 15.08.2019		Scale: 1:500		Drawn By: AV		Ref: RH408		Drawing No: 002		Rev D	
THIS DRAWING IS THE COPYRIGHT OF DARKIN ARCHITECTS AND MAY NOT BE COPIED, ALTERED OR REPRODUCED IN ANY FORM OR PASSED TO A THIRD PARTY WITHOUT THEIR CONSENT. DIMENSIONS MUST BE CHECKED AND VERIFIED ON SITE AND ANY DISCREPANCIES SHOULD BE REPORTED TO THE ARCHITECT. THIS DRAWING MUST NOT BE SCALED AND SHOULD BE READ IN CONJUNCTION WITH ALL OTHER CONSULTANT'S DRAWINGS. IF IN DOUBT ASK FOR CONFIRMATION.				143 Clifton Street, Cardiff, CF24 1LZ 16 Queen Victoria Road, Llanelli, SA15 2TL 02921 197 196 01554 778 730 info@darkinarchitects.com © Copyright Darkin Architects 2020								darkin architects drawing on experience			
				RIBAChartered Practice											