



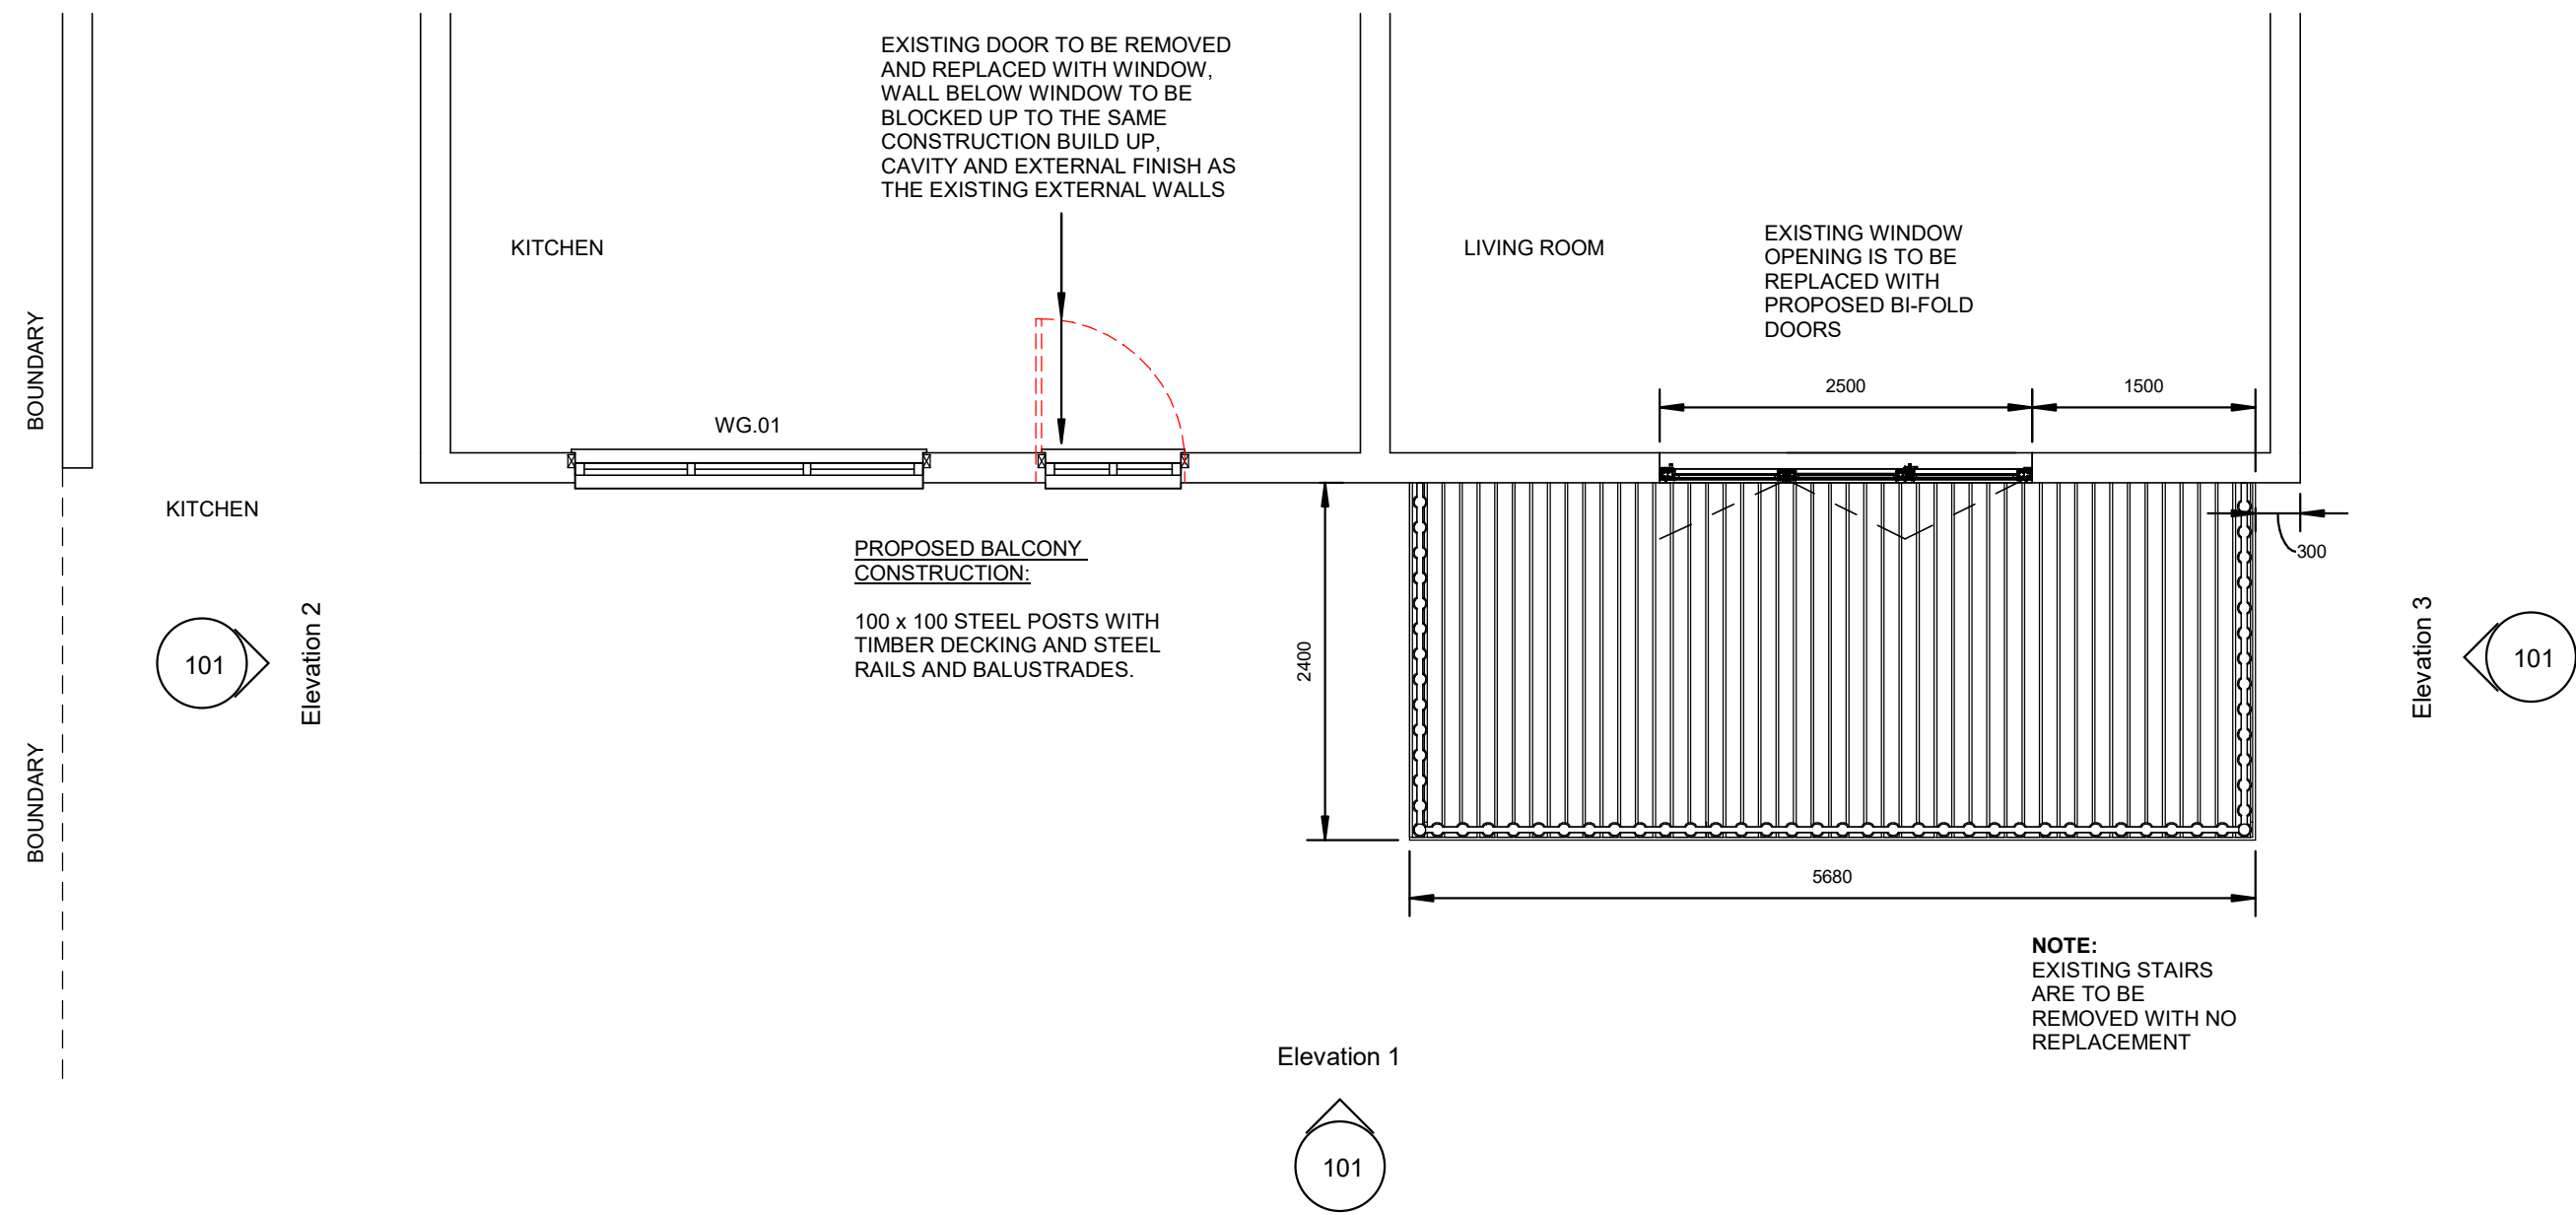


Plan on Proposed Balcony

SCALE 1:50

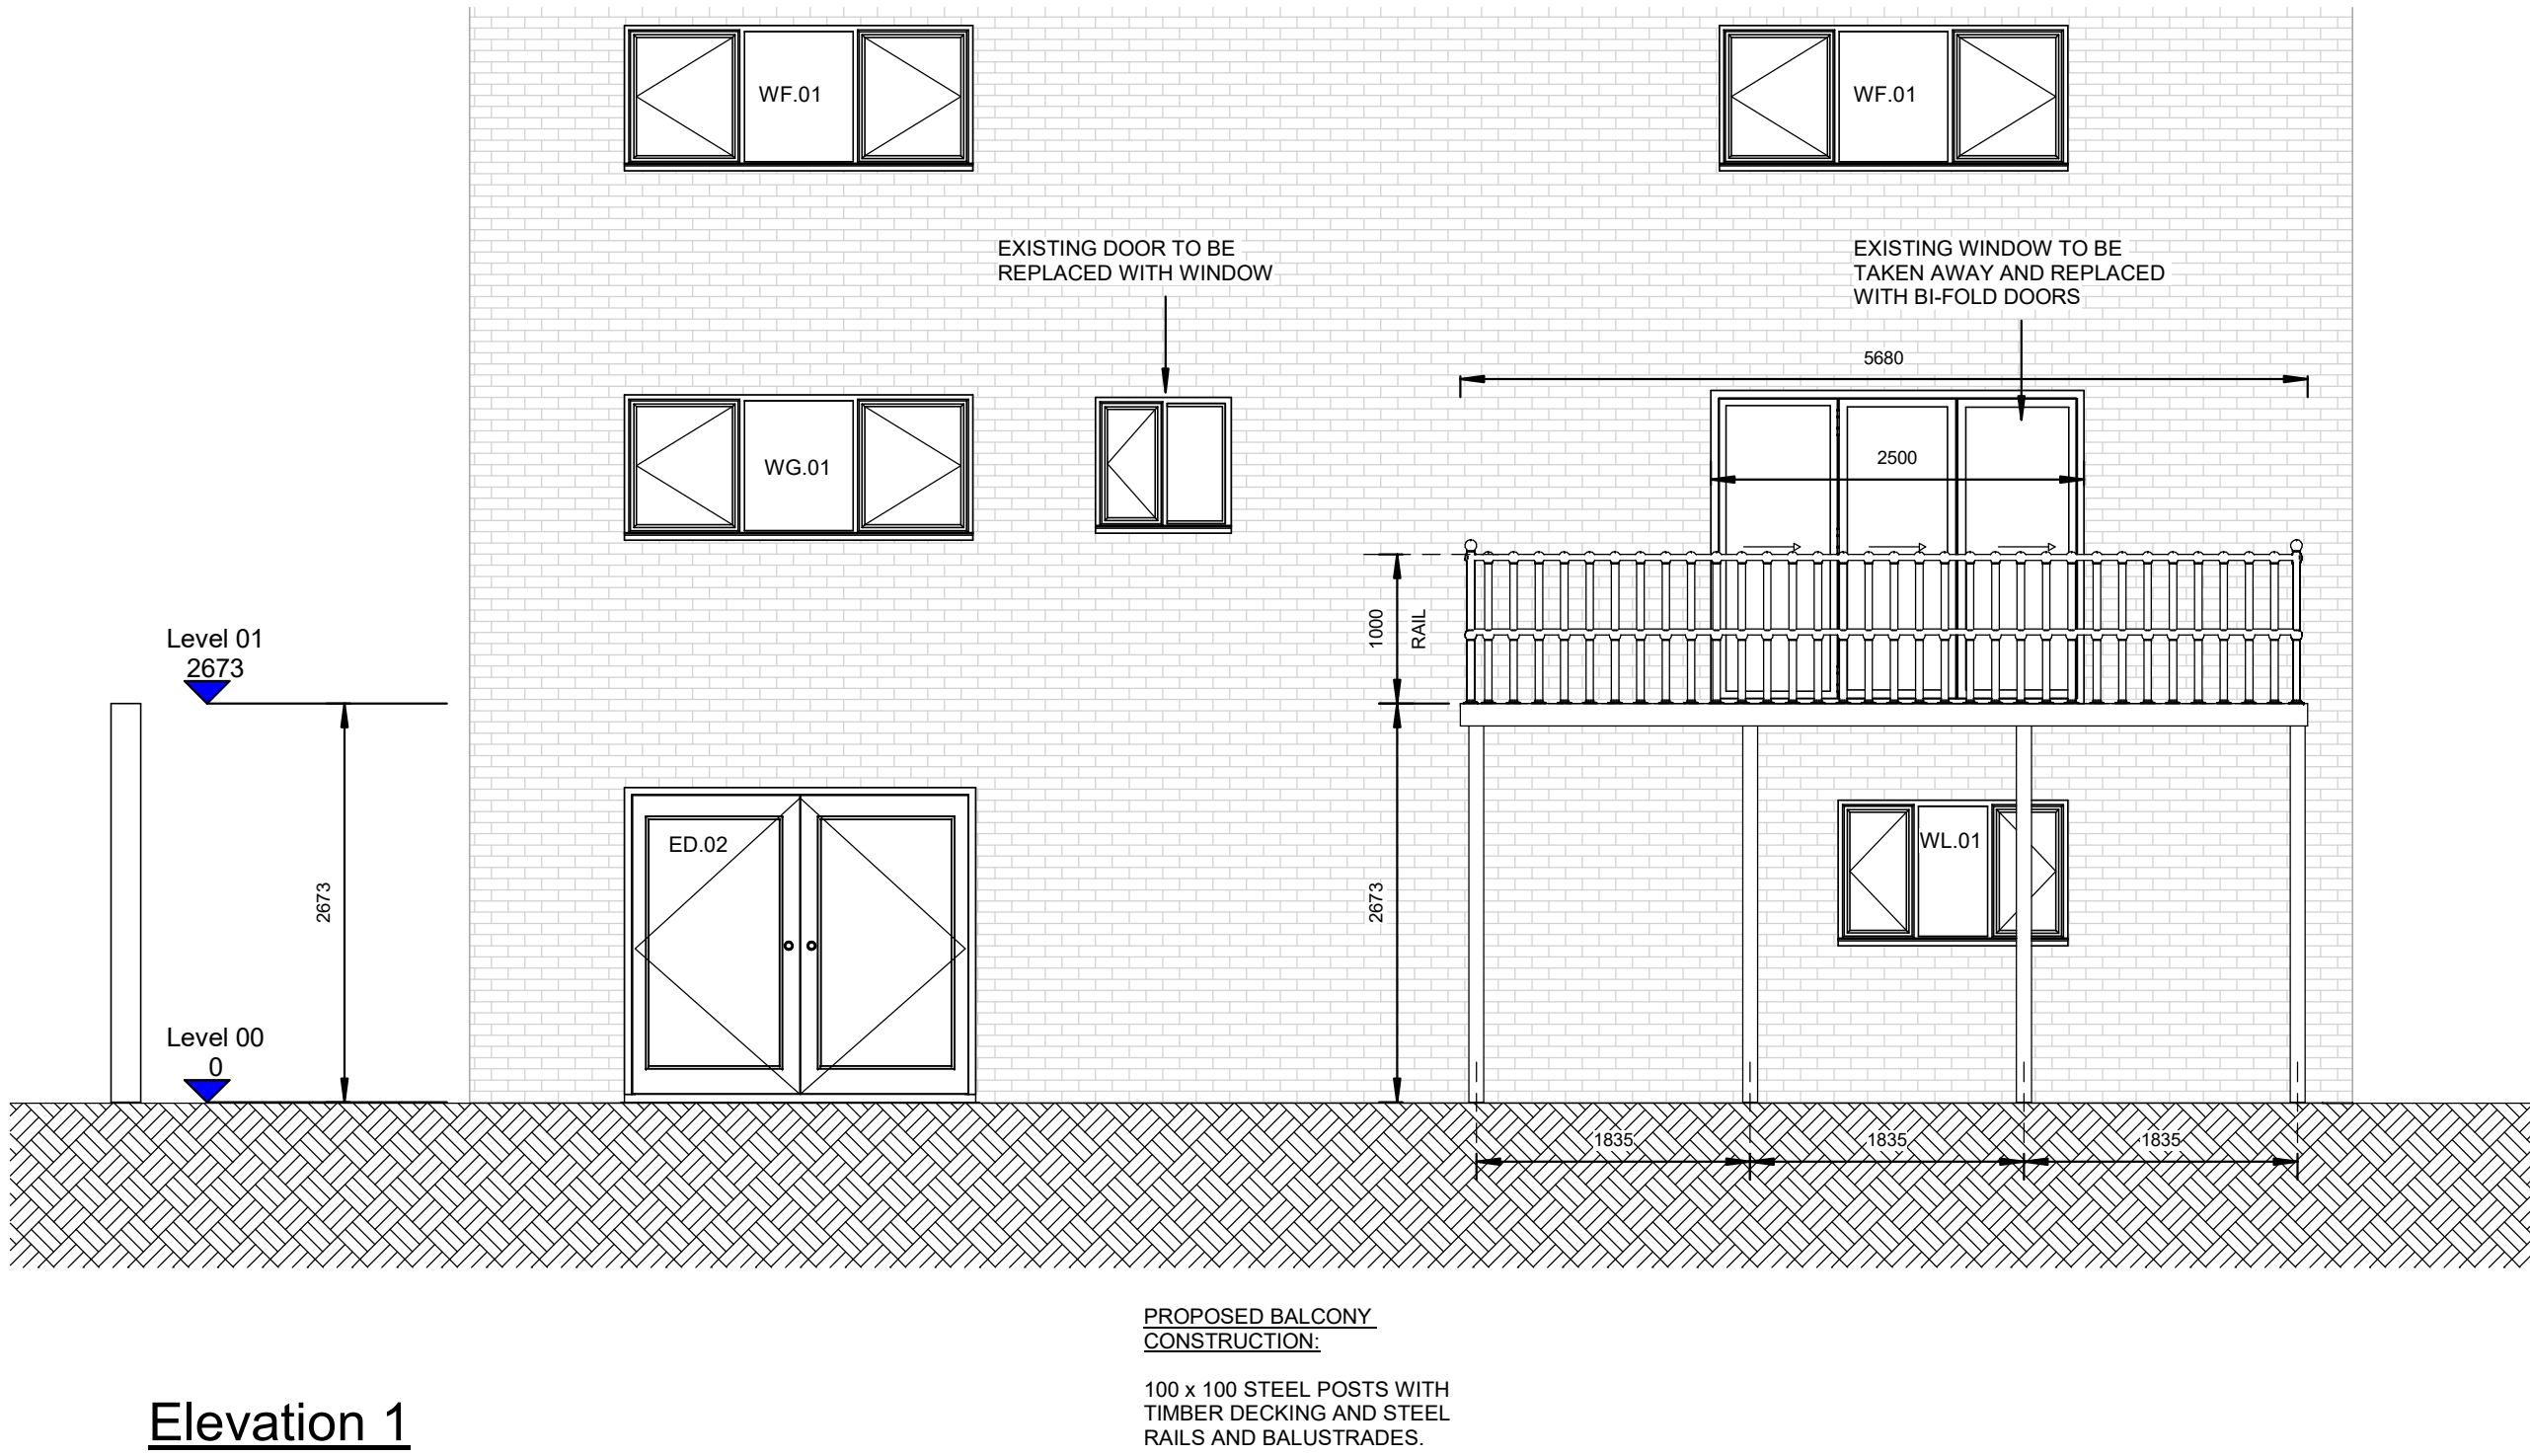


Elevation 1

SCALE 1:50

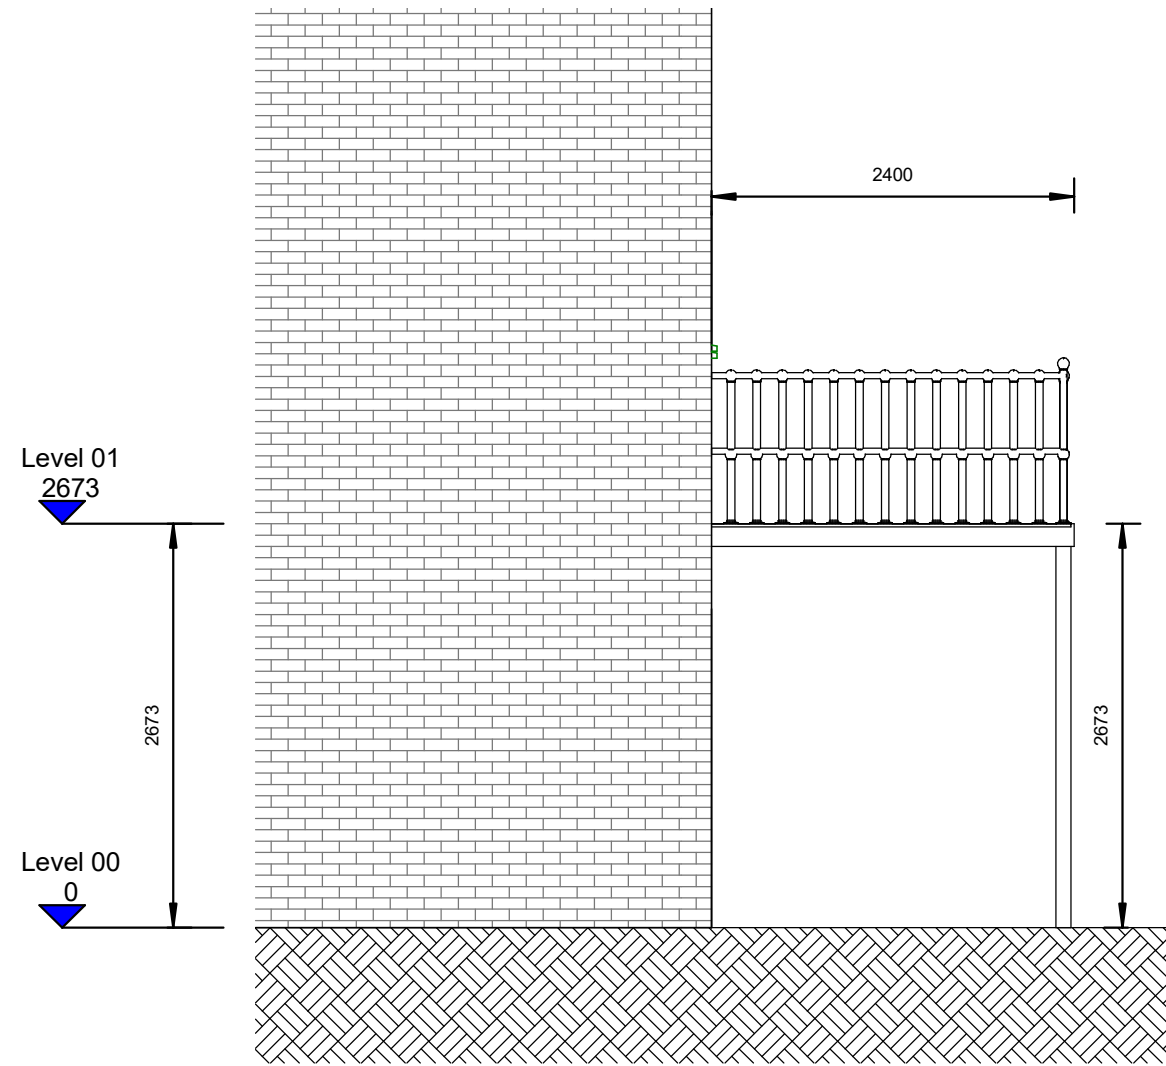

Elevation 2

SCALE 1:50

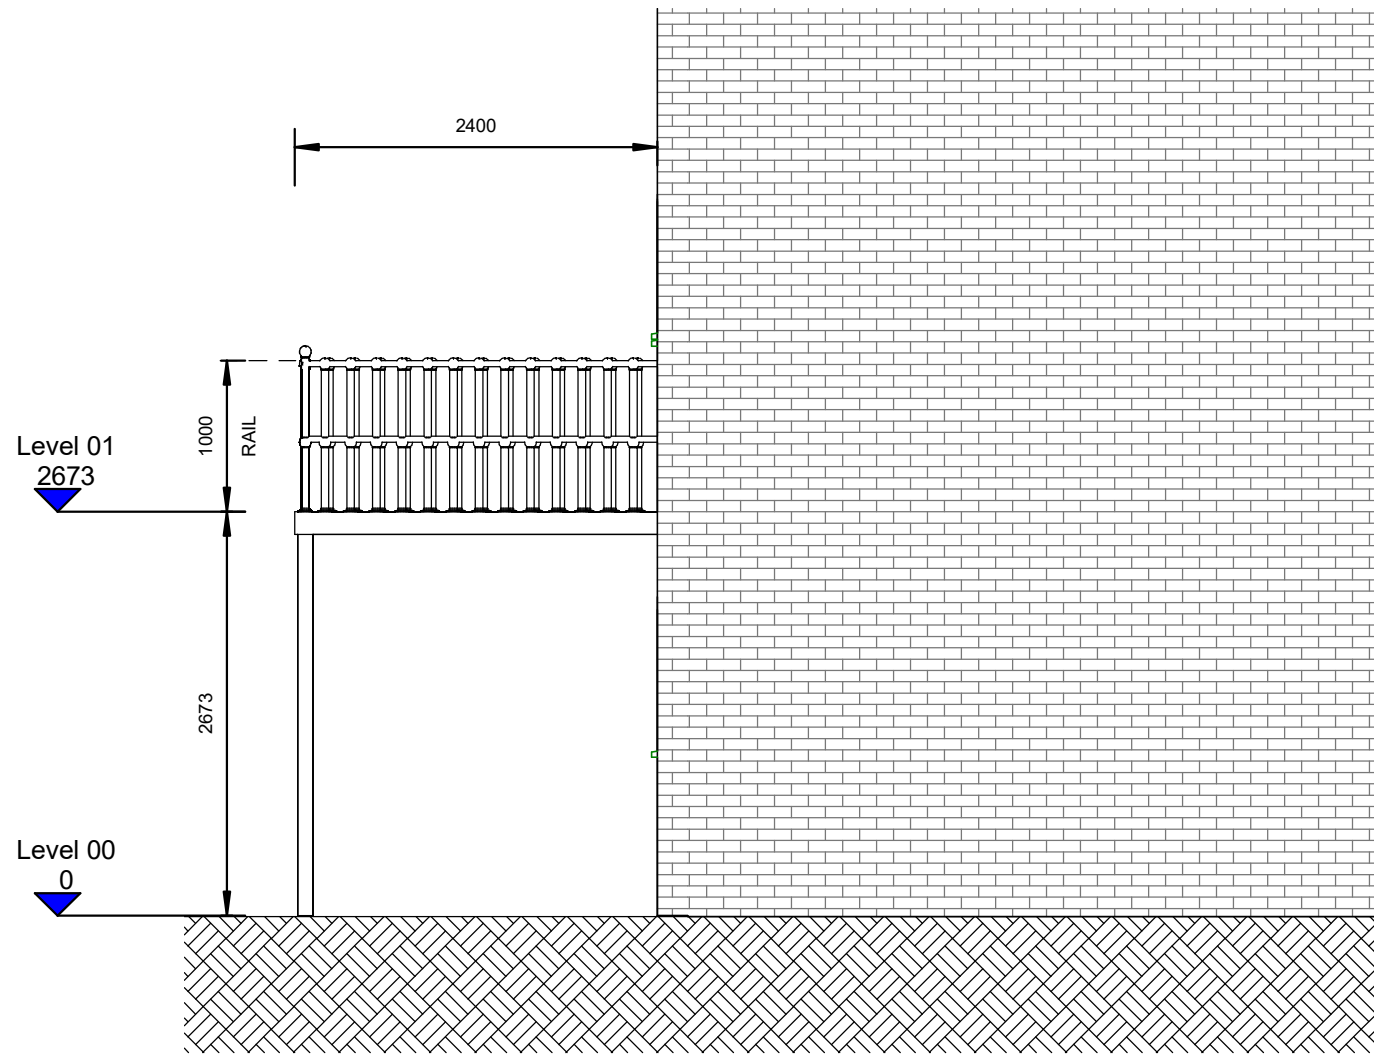

Elevation 3

SCALE 1:50

GENERAL NOTES

1. DO NOT SCALE THIS DRAWING. ONLY USE FIGURED DIMENSIONS IF IN DOUBT ASK.
2. UNLESS NOTED OTHERWISE ALL DIMENSION ARE IN MILLIMETRES & AND ALL LEVELS ARE IN METRES RELATIVE TO ORDNANCE DATUM.
3. THE CONTRACTOR IS TO CHECK ALL DIMENSIONS PRIOR TO CONSTRUCTION AND/OR FABRICATION AND ANY DISCREPANCIES MUST BE REPORTED TO ARCHITECTS & STRUCTURAL ENGINEER BEFORE PROCEEDING.
4. ALL EXISTING STRUCTURE DIMENSIONS ARE APPROXIMATE AND NEED TO BE CHECKED ON SITE PRIOR TO ANY CONSTRUCTION OR MANUFACTURE. ANY DISCREPANCIES ARE TO BE REPORTED BACK TO ARCHITECT/ENGINEER IMMEDIATELY.

This drawing is copyright and its use or reproduction without the permission of spring design consultancy limited is prohibited. All rights are reserved until invoices are paid in full. No responsibility will be taken for any design used for construction prior to receipt of relevant approvals.

Rev	Date	Description	By
-----	------	-------------	----

Project Status

PLANNING

Drawn: MLM

Checked: MLM

Date: 03.02.20

Scale: As indicated

Client: Matthew Williams

Project: 94 Alltwn Hill, Pontardawe

Title: Proposed Balcony Plans & Elevations

Ref: 101

Rev: