


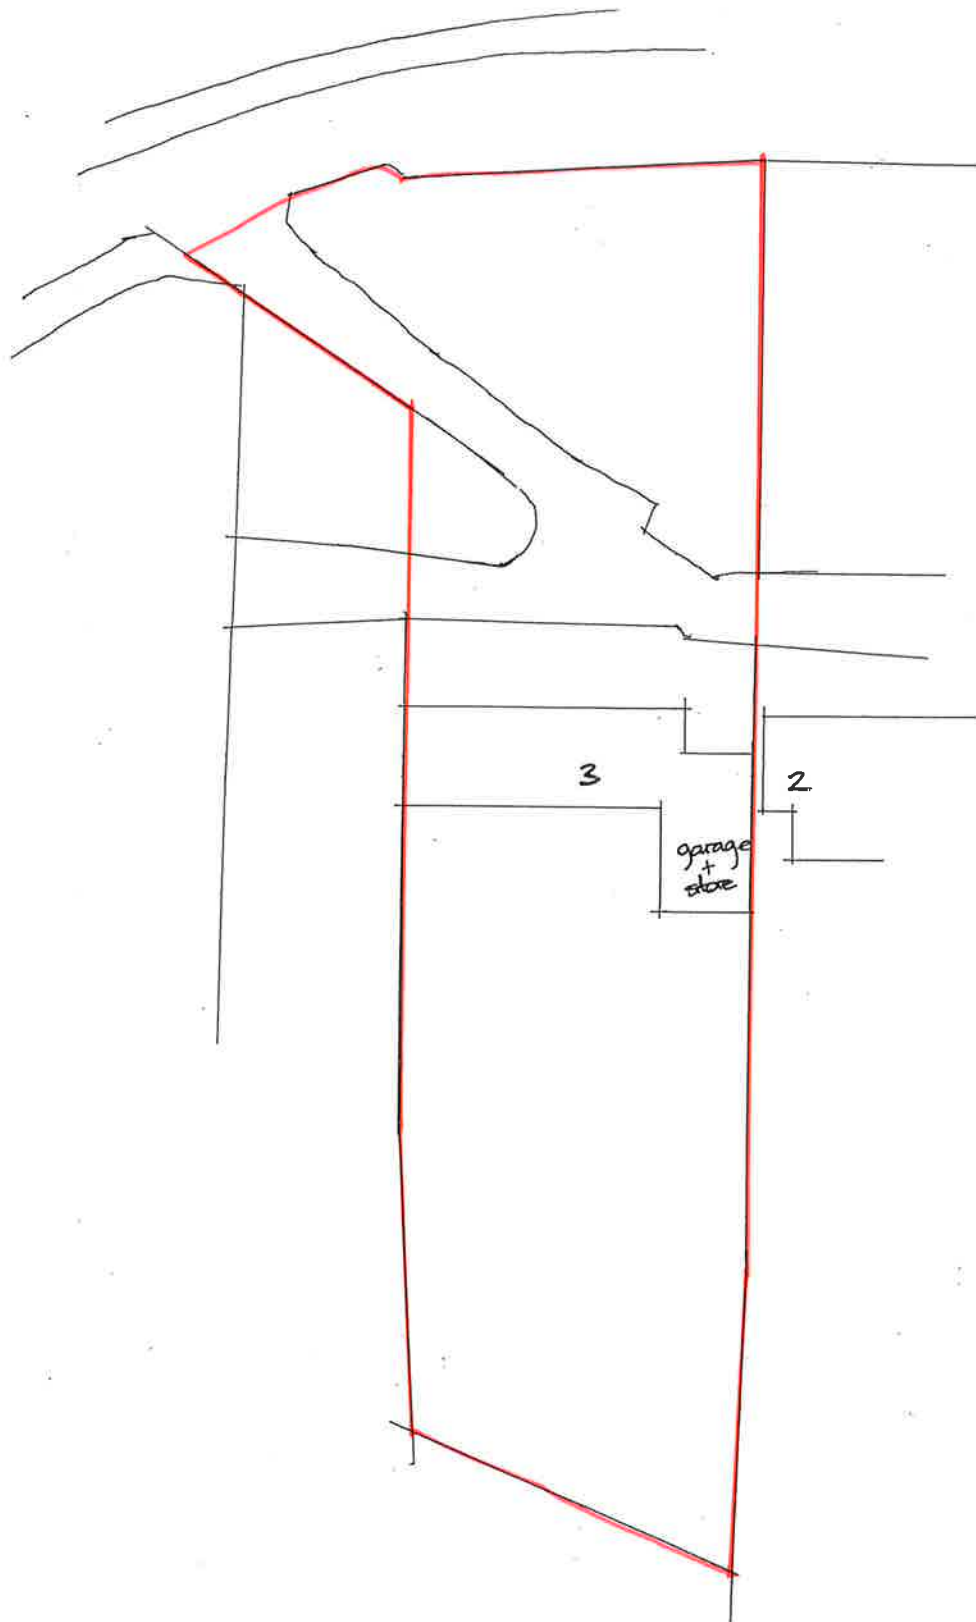

- 4 MAR 2020

Fine Line Architectural Services Ltd. 30 Pond Mawr Garth Maesteg Bridgend CF34 0NG Tel: 01656 732042 Fax: 01656 810318 Email: fineline248@goolemail.com			Client Mr A Shearan		
			Project 3 Nant Y Boda, Bryn, Port Talbot.		
			Drawing Title Existing/Proposed Block Plan.		
Date March 2020		Scale 1: 500		Drawing No: 3NantYBoda/WD/07	