


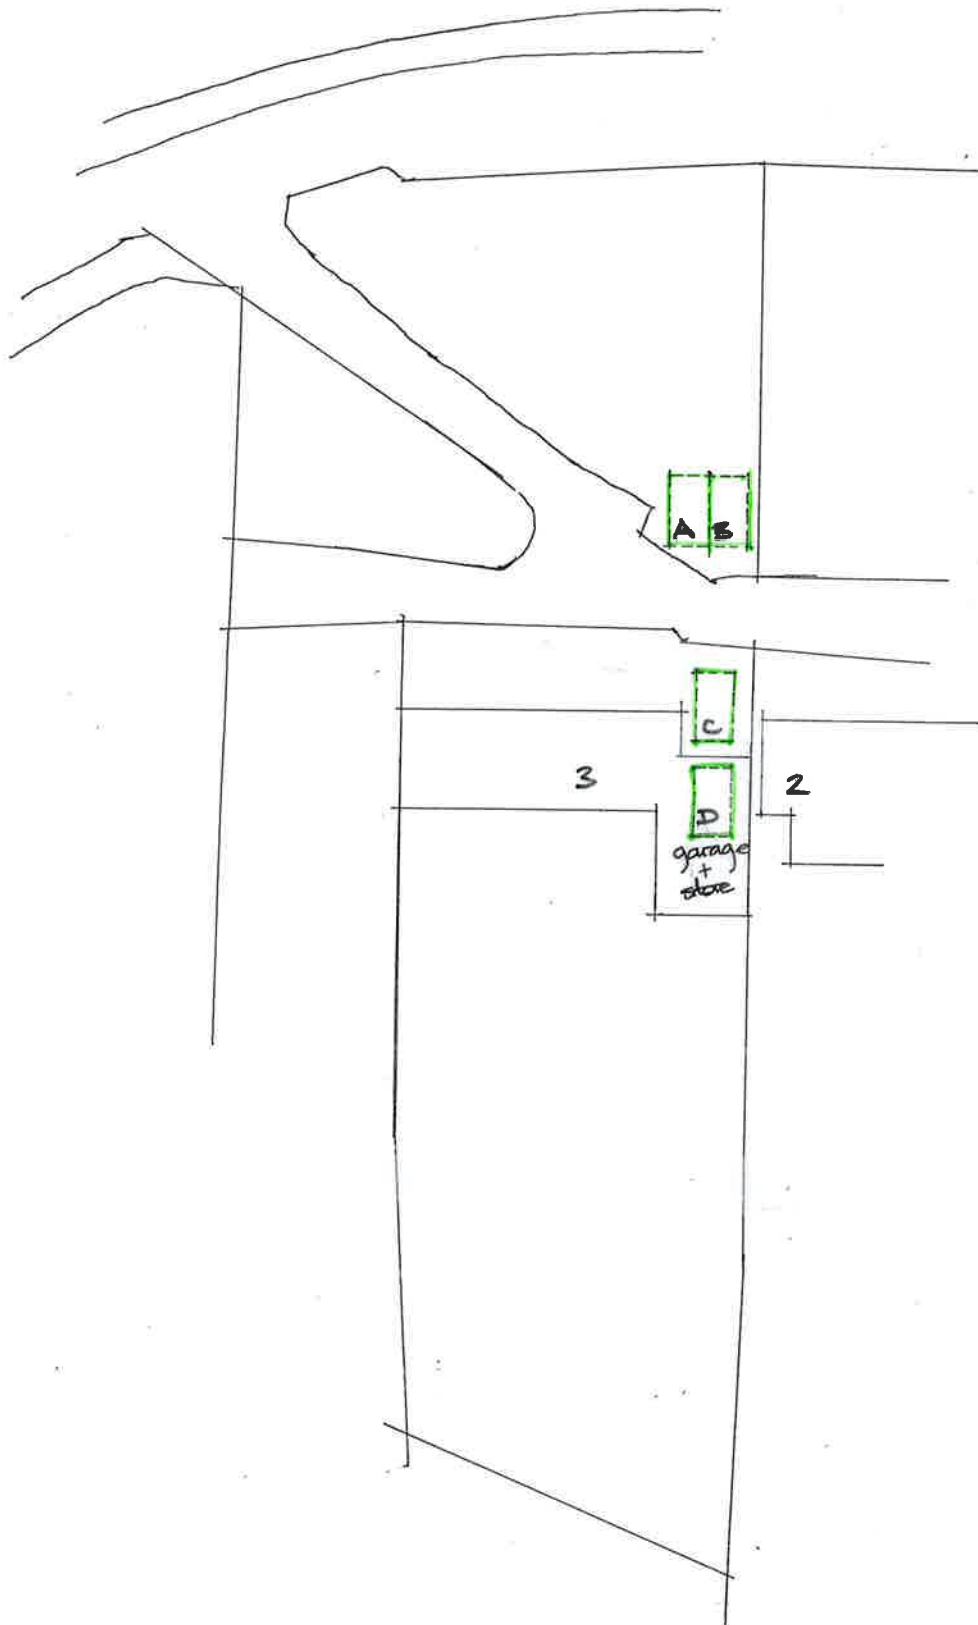

- 4 MAR 2020

Fine Line Architectural Services Ltd., 30 Pond Mawr Garth Maesteg Bridgend CF34 0NG Tel: 01656 732042 Fax: 01656 810318 Email: fineline248@googlemail.com	Client Mr A Shearan		
	Project 3 Nant Y Boda, Bryn, Port Talbot.		
	Drawing Title Proposed Parking for 4 Car Parking Spaces.		
	Date March 2020	Scale 1: 500	Drawing No. 3NantYBoda/WD/08