


Marley Central fibre cement cladding in approved colour


Marley non-asbestos slate




FRONT

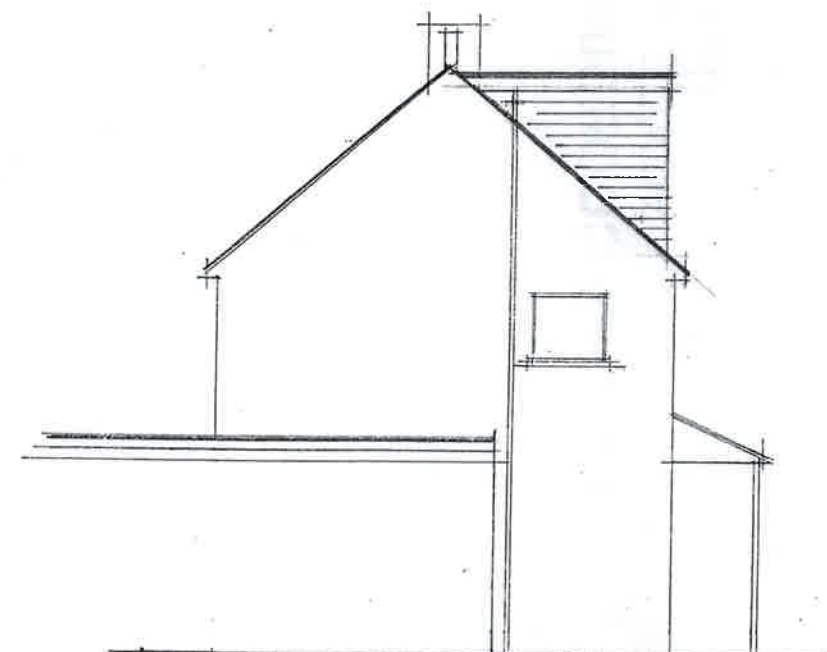

SIDE

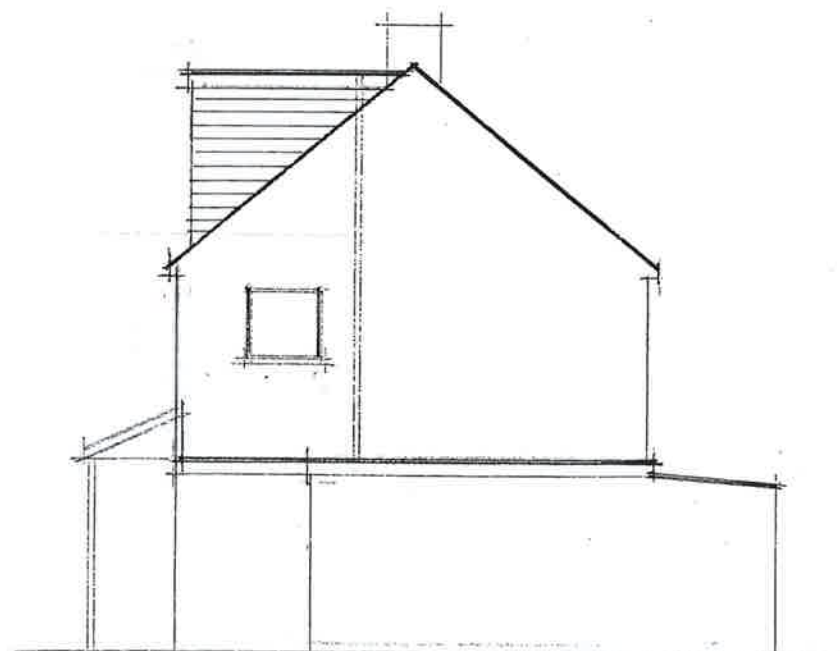

SIDE

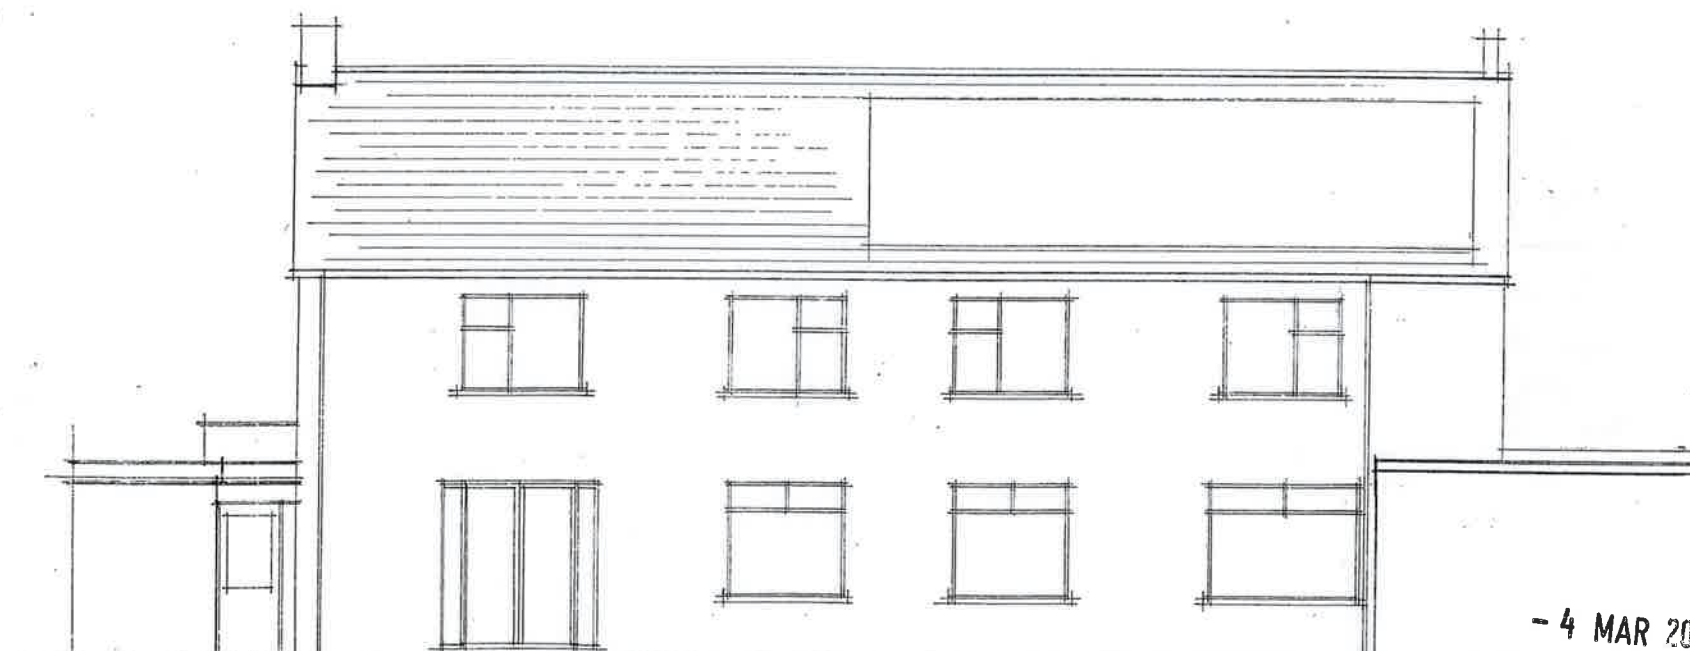

REAR

- 4 MAR 2020

Fine Line Architectural Services Ltd. 30 Pond Mawr Garth Maesteg Bridgend CF34 0NG Tel: 01656 732042 Fax: 01656 810318 Email: fineline248@goolemail.com			Client Mr A Shearan		
			Project 3 Nant Y Boda, Bryn, Port Talbot.		
			Drawing Title Proposed Elevations.		
Date September 2019		Scale 1: 100	Drawing No. 3 Nant Y Boda / WD / 06 A		