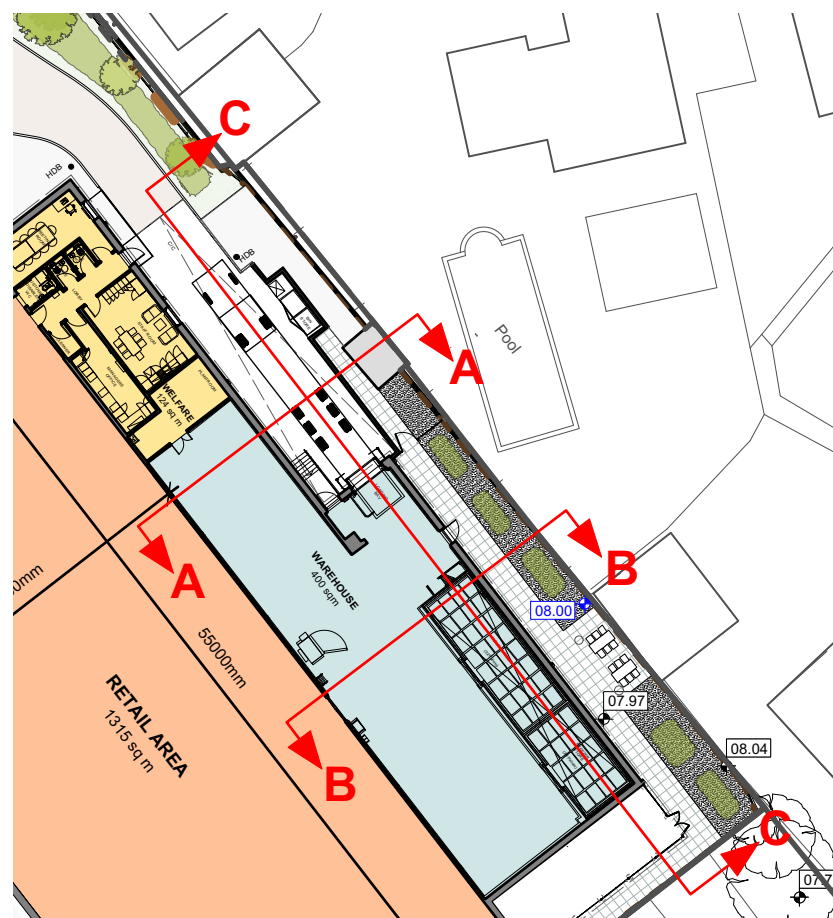
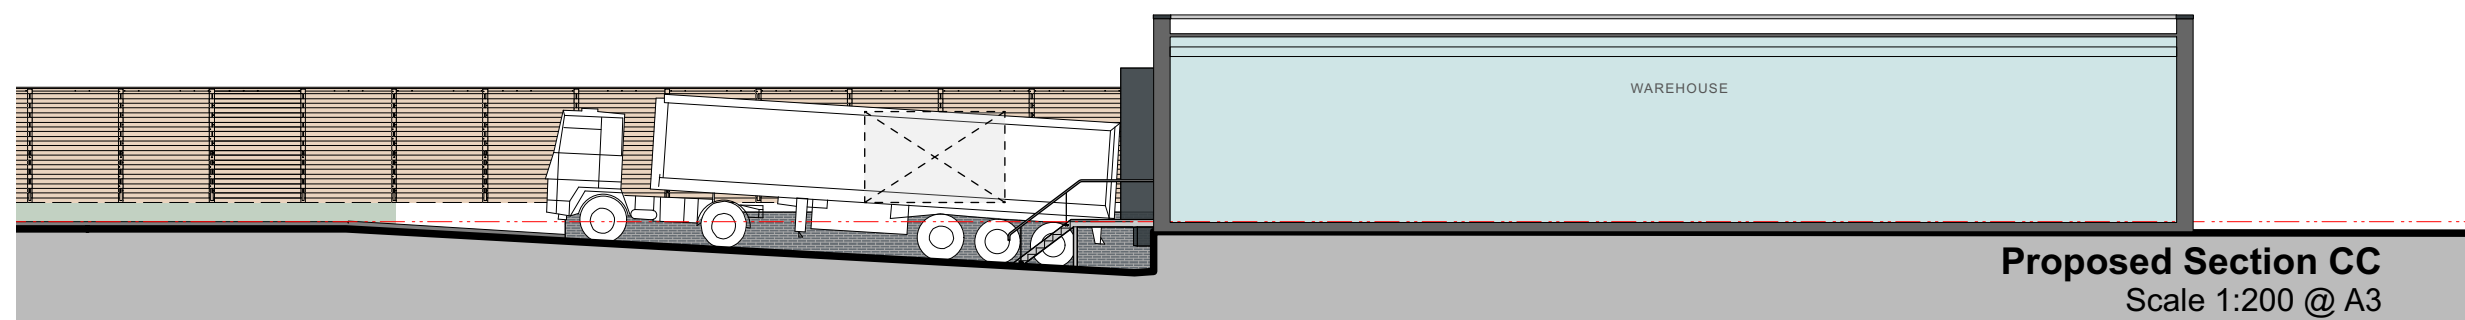
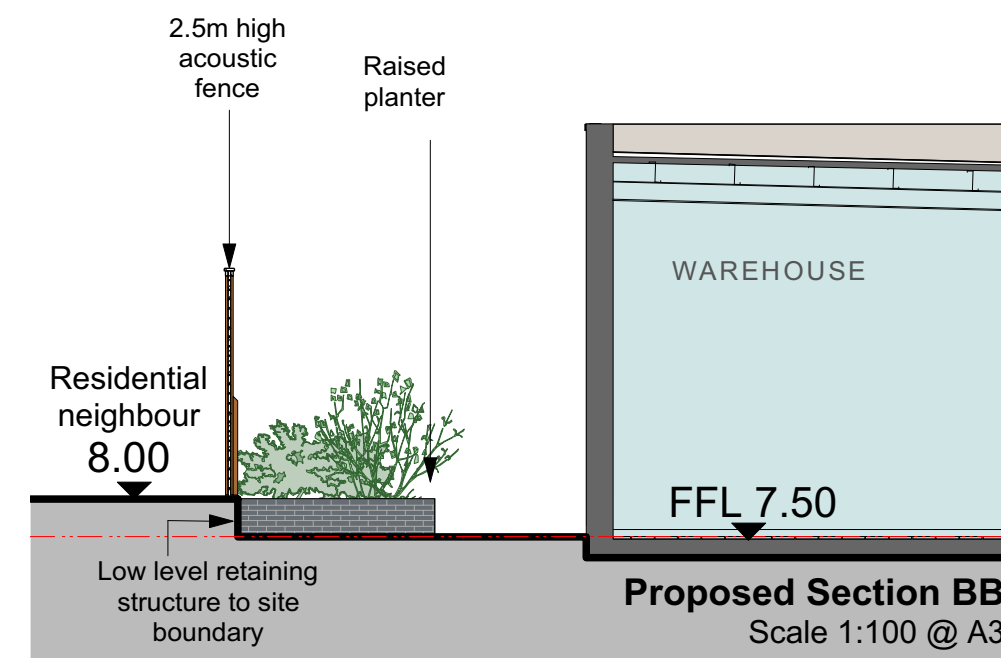
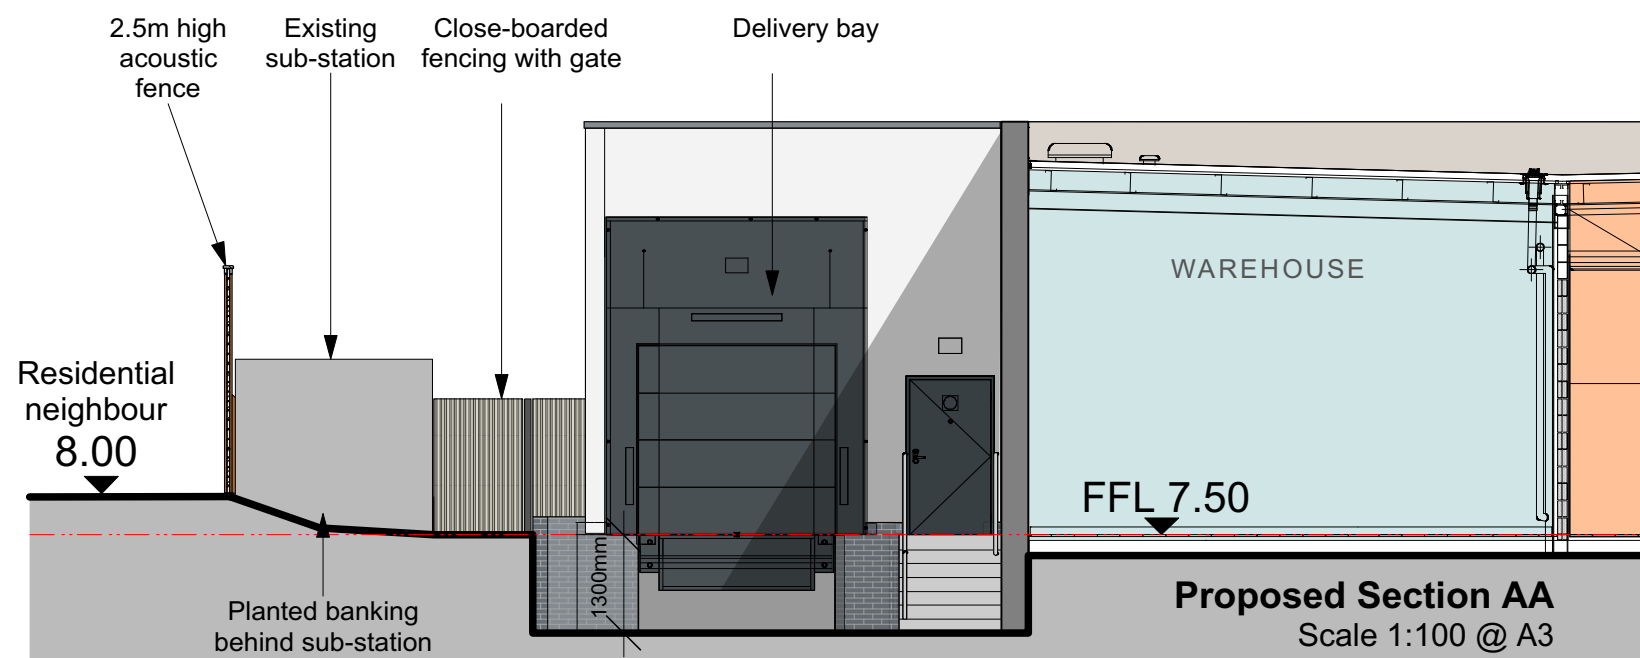


Chartered Architects
Chartered Building Surveyors
Interior Designers
CDM Services

Glentworth Court, Lime Kiln Close
Stoke Gifford, Bristol BS34 8SR
+44 (0)117 931 2062
www.kendallkingscott.co.uk

Project
**Neath,
Neath Abbey Road**
Client
Aldi Stores Ltd.

Scale Paper Size Filename
Varies A3 190487.vwx
© Copyright

P2 19/02/2020 NR HB Plan updated
Rev Date By Ap Note

Drawing Title
Site Boundary Sections

Project Number Drawing Number Revision
190487-1504- P2

Date Drawn Checked Status
11/10/19 HB NR PLANNING

Check all dimensions and levels on site

Only to be used on the site for which designed. The electronic transmission of designs/information contained in this drawing is carried out entirely at the User's risk and Kendall Kingscott Ltd. will have no liability for any errors or inaccuracies arising therefrom. The production of amended or updated information from the said designs/information by the User is entirely the responsibility of the User and Kendall Kingscott Ltd. shall have no responsibility in respect thereof whatsoever.