

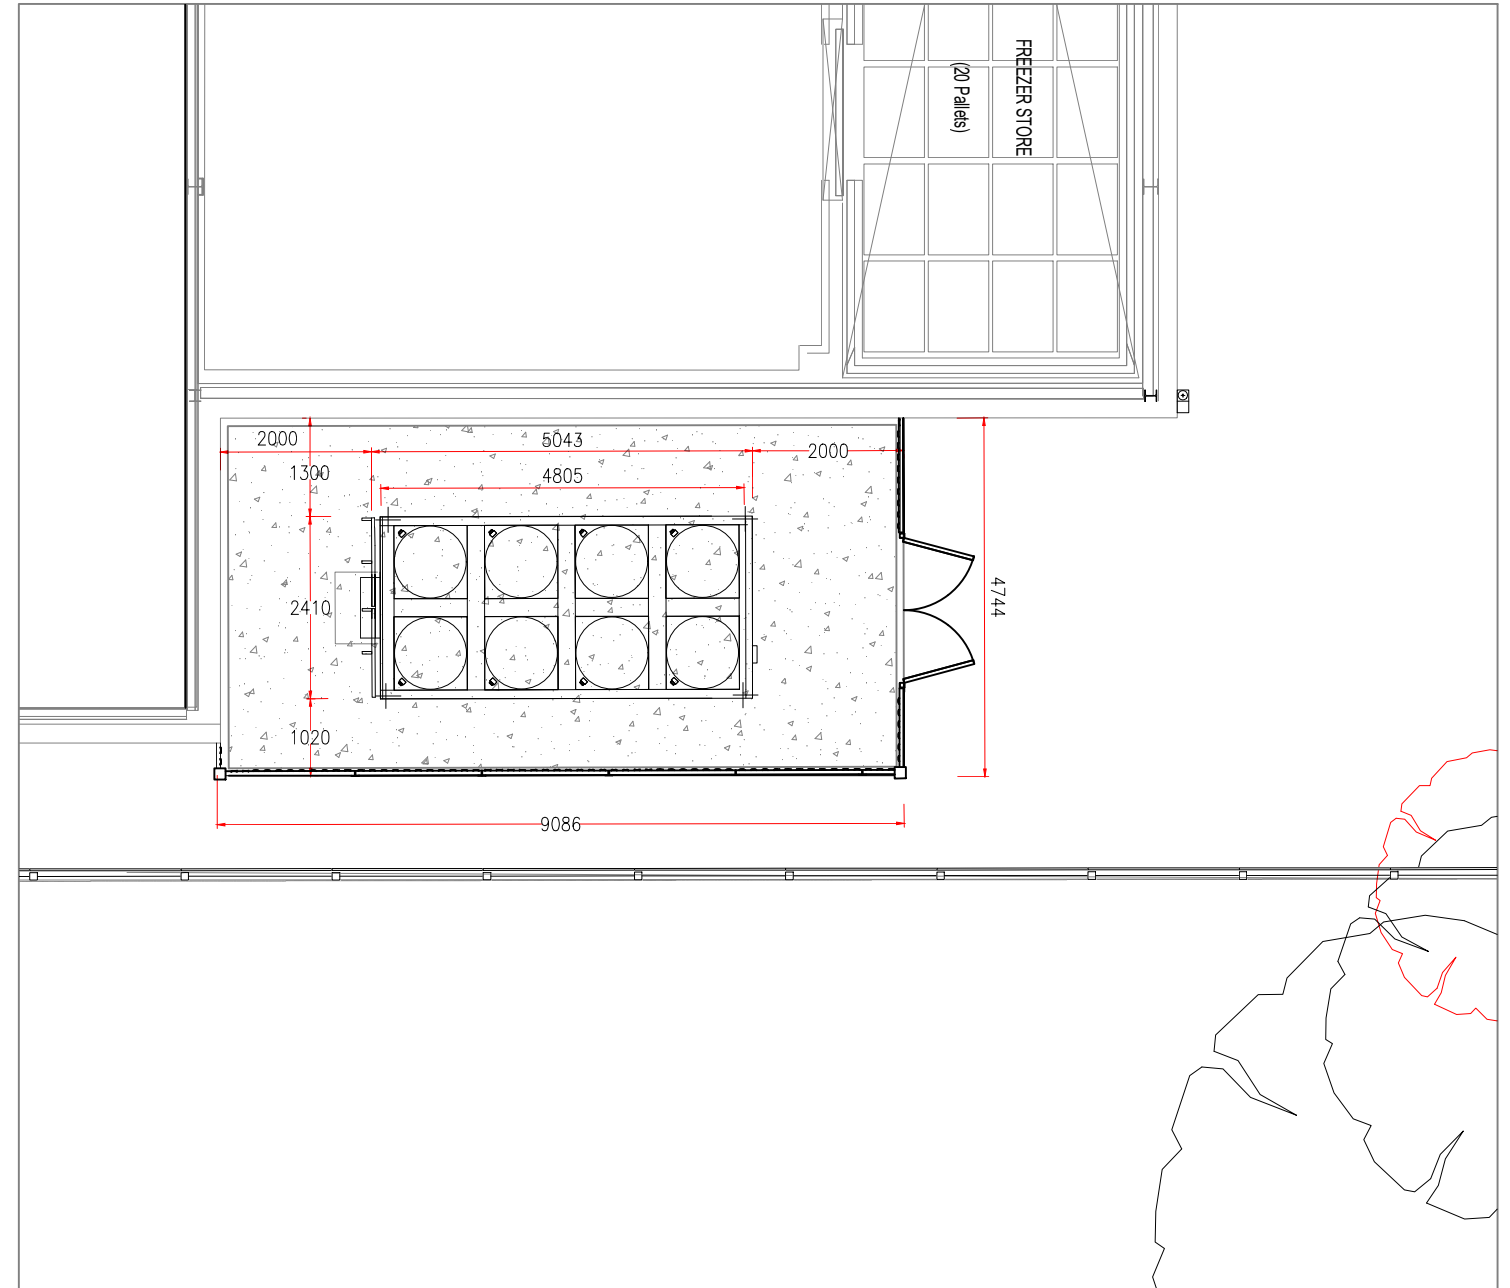
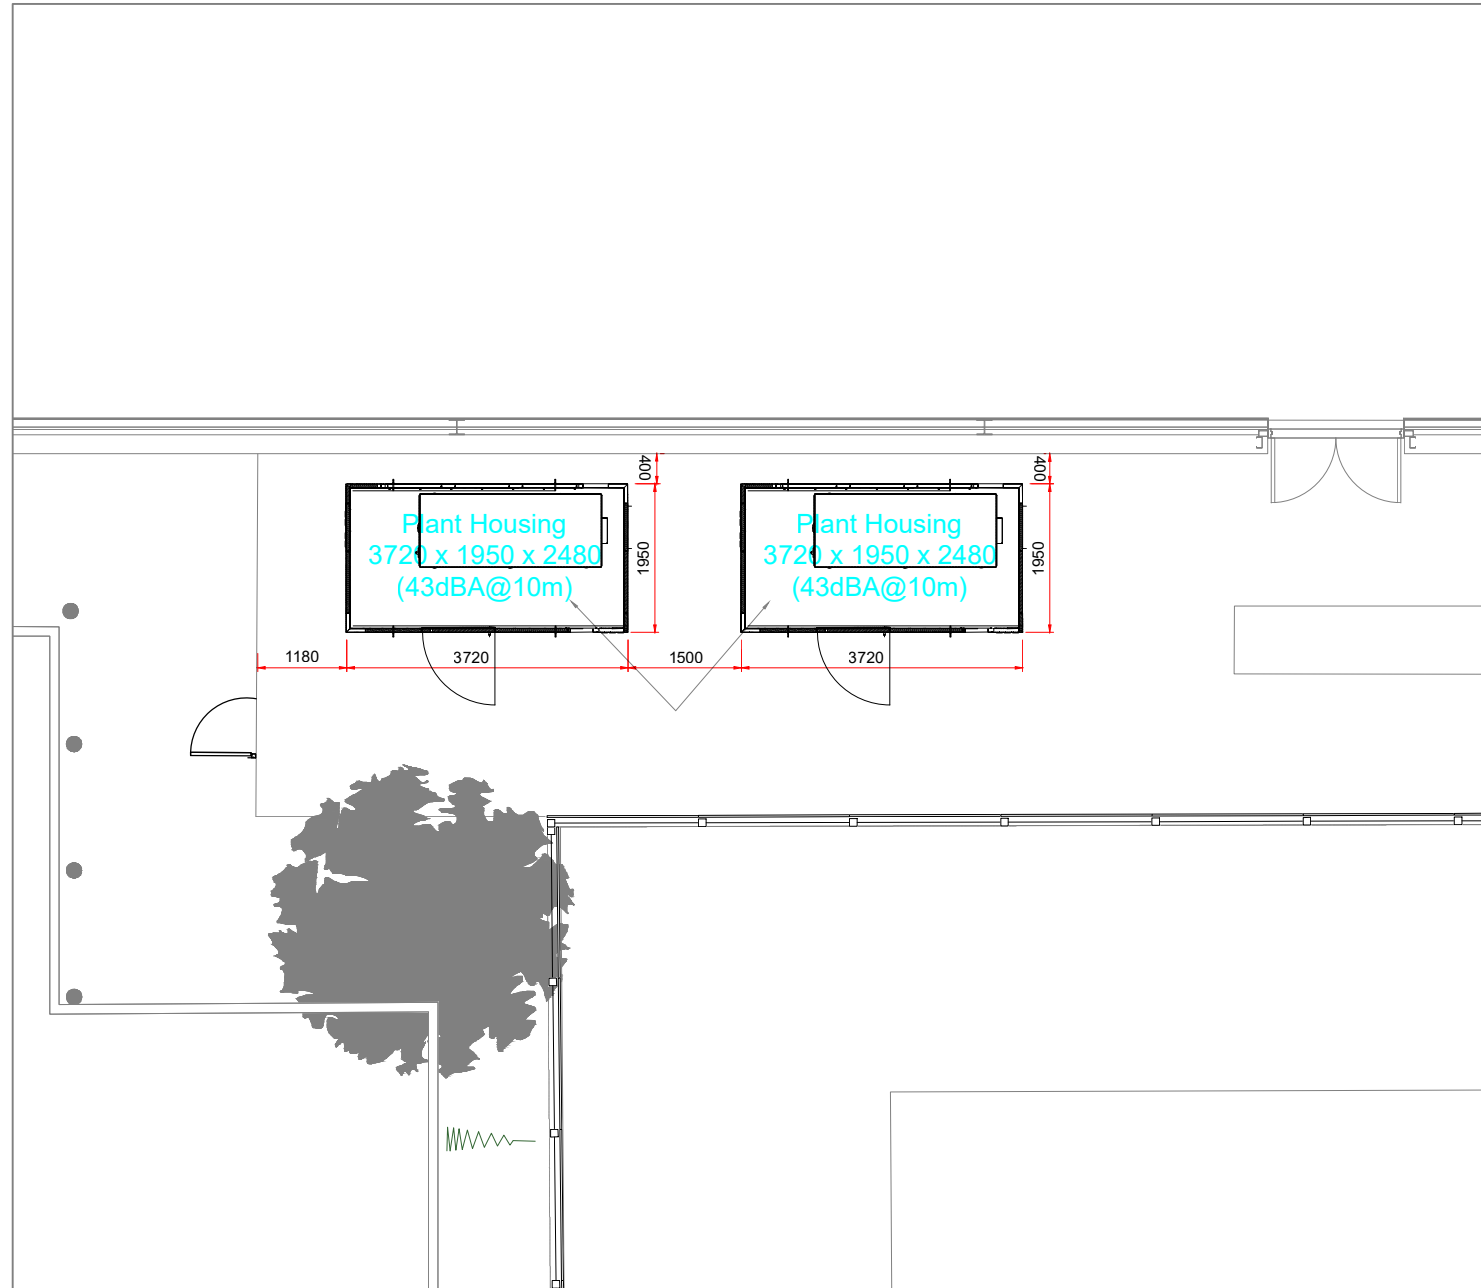
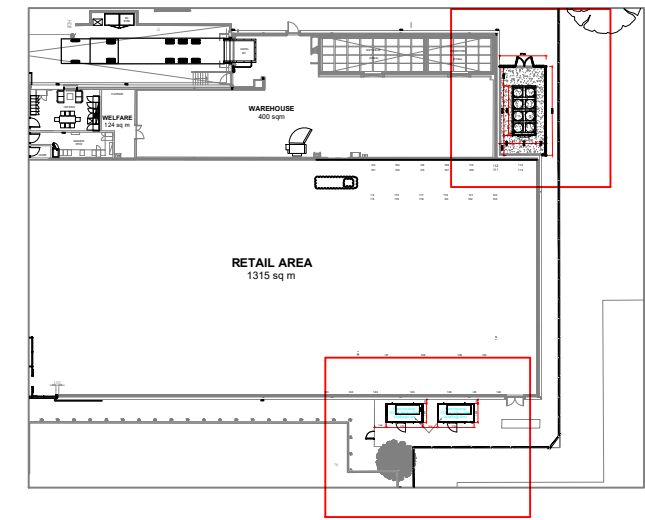


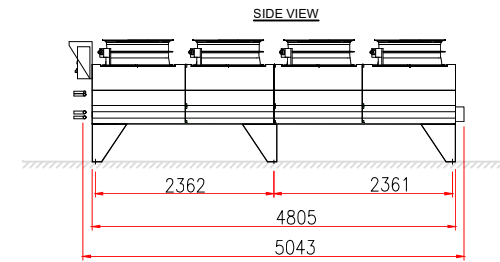

Copyright of K2 Engineering (Cooling) Ltd. Drawings are not to be reproduced in whole or in part without the prior written permission of K2 Engineering (Cooling) Ltd. Do not scale, figured dimensions to be taken from this drawing only. All dimensions are in millimeters unless otherwise stated and to be verified on site before proceeding with work. Any discrepancies to be notified in writing to K2 Engineering (Cooling) Ltd immediately.

CLIENT

ALDI Stores Ltd

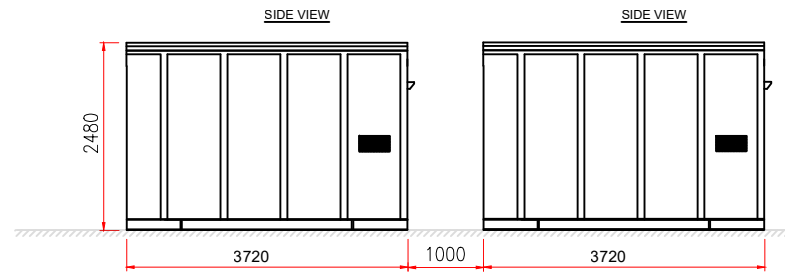

REVISIONS

REV.	DESCRIPTION	DRAWN	APPD.	DATE
-	Original issue.	S.W.	R.P.	17-05-2019
A	Two refrigeration packs added. Internal plant room added.	S.W.	R.P.	17-05-2019
B	Internal plant room removed.	S.W.	R.P.	17-05-2019

PROJECT

Aldi Neath

DRAWING TITLE

Plant Compound - 30dB(A)

DRAWING NUMBER
1463-R6


Rev
B

SCALE
1:100

SHEET SIZE
A3

STATUS

INFORMATION

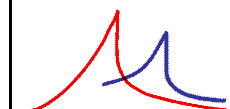

K2 Engineering (Cooling) Ltd
Specialists in Refrigeration and
Air Conditioning

K2 Engineering (Cooling) Ltd
2 The Parade
Brighton Road
Burgh Heath, Surrey
KT20 6AT

Tel: +44 (0) 20 8394 0900
Email: david@k2cooling.com