
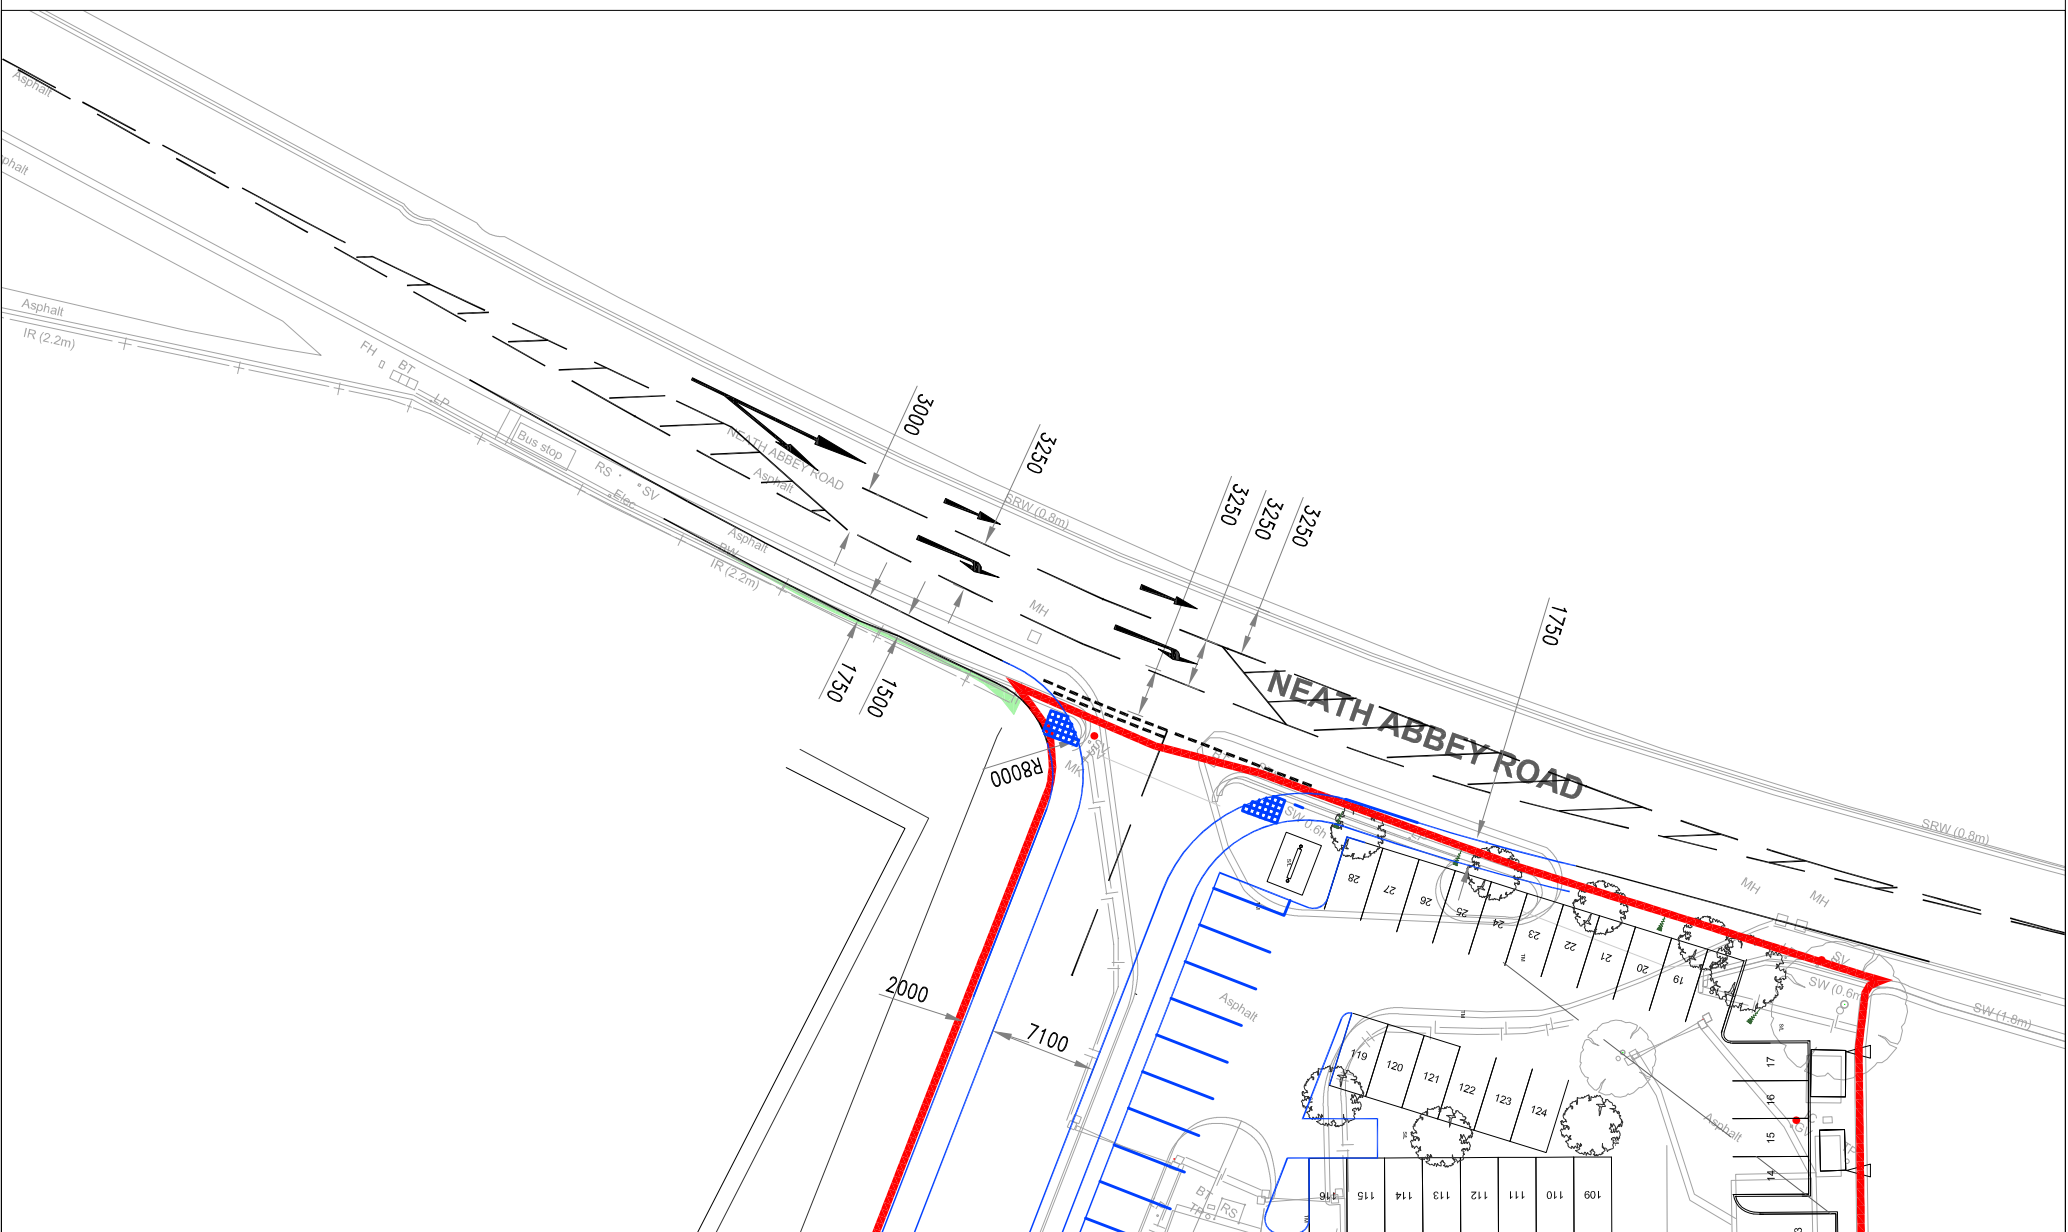


Superseded

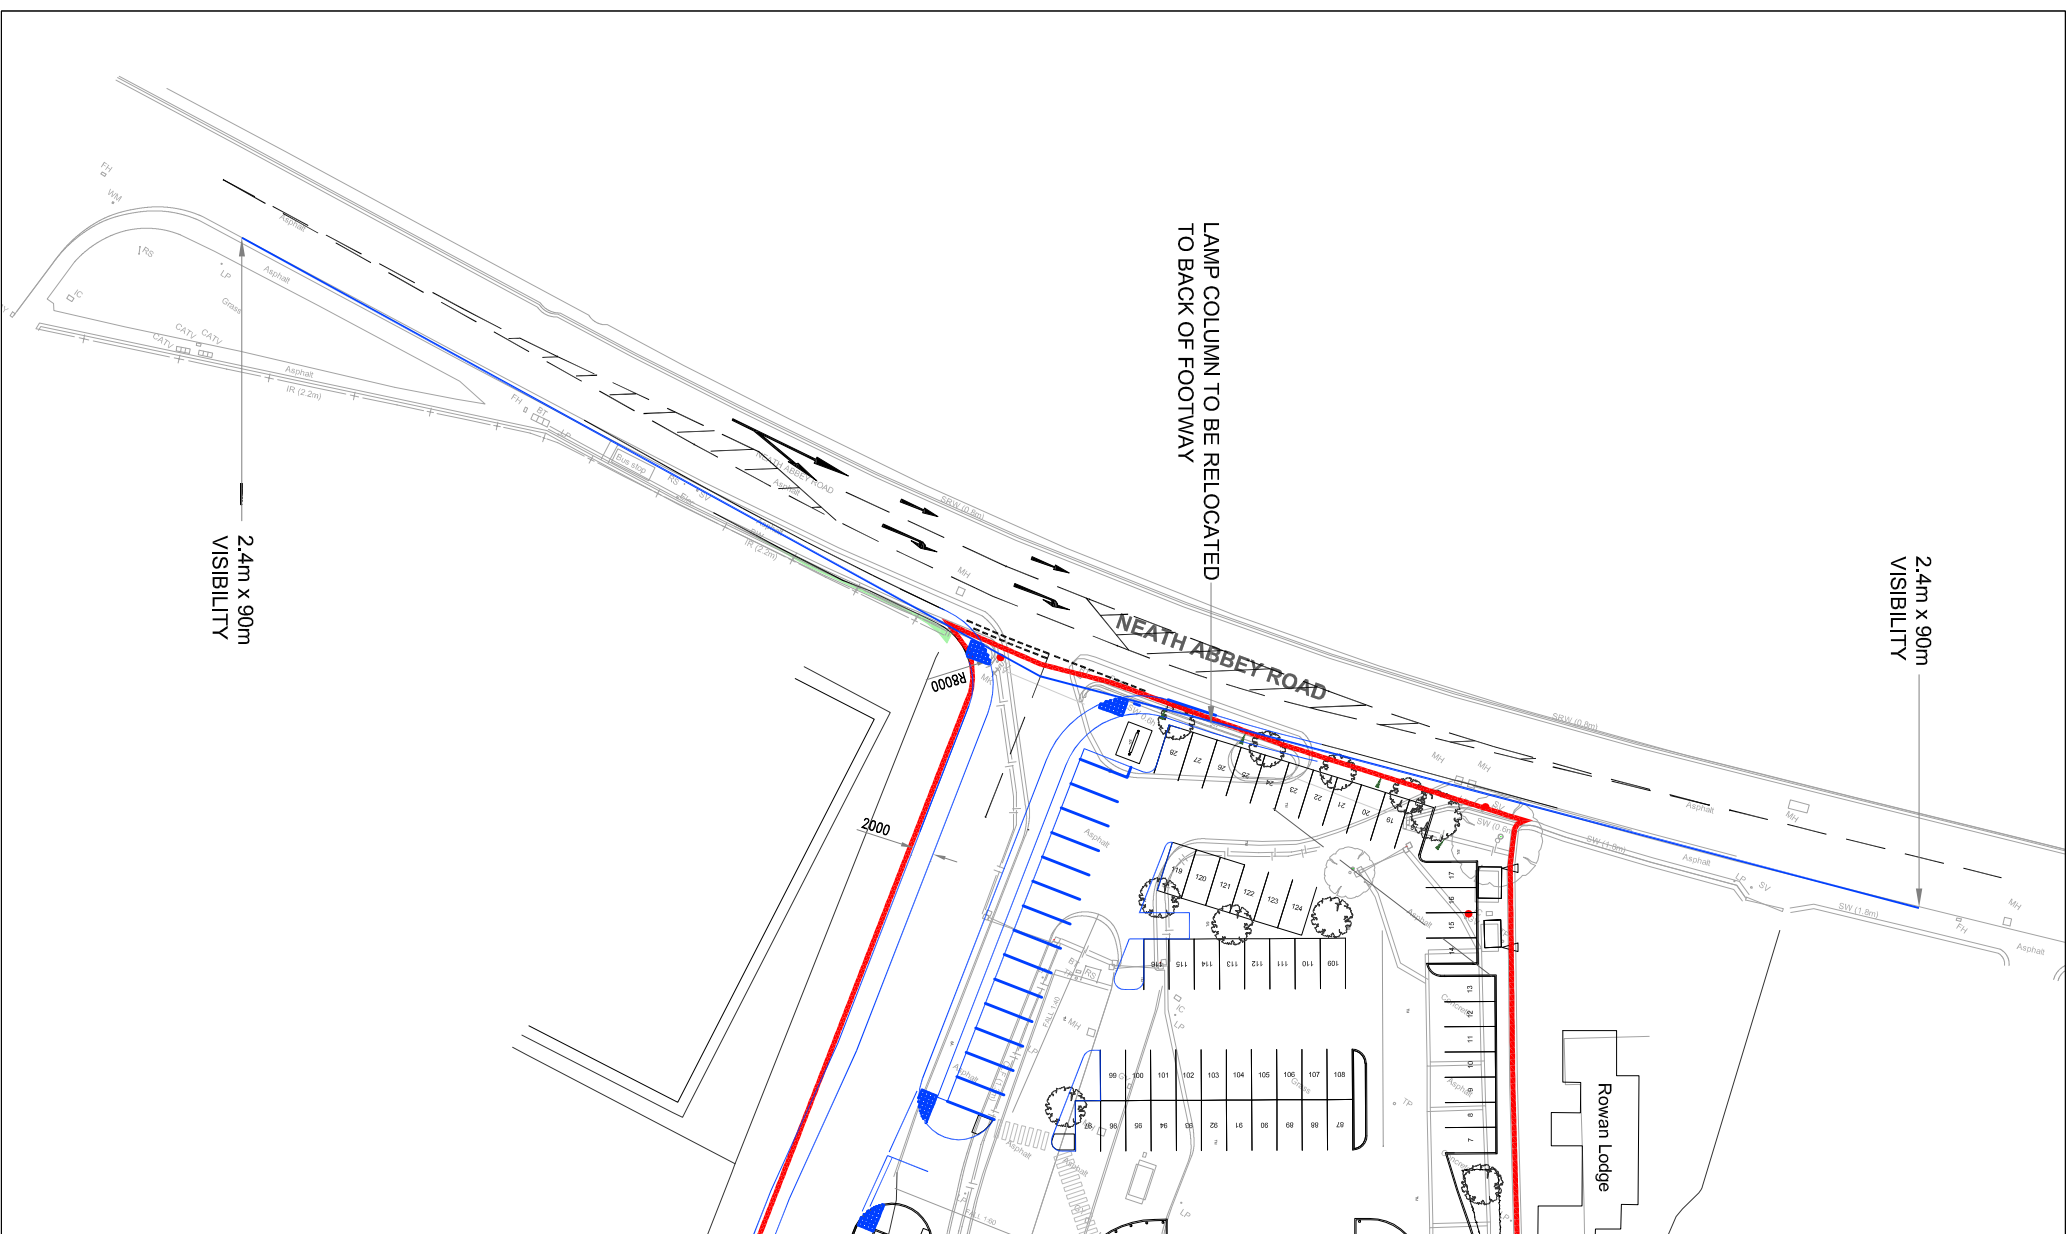

3rd PARTY LAND			
B	17.2.20	RSA COMMENTS	DJA
REV	DATE	REVISION DETAILS	BY
PROJECT TITLE PROPOSED ALDI FOODSTORE NEATH			
DRAWING TITLE PROPOSED ACCESS ARRANGEMENTS RIGHT TURN LANE			
CLIENT / ARCHITECT			
STATUS			
SCALE 1:750, 1:500 CHECKED RW	AT A3 DJA APPROVED RW		
DRG SIZE DATE	DRAWING NUMBER	REV	
A3	14.2.20	SK12	A