



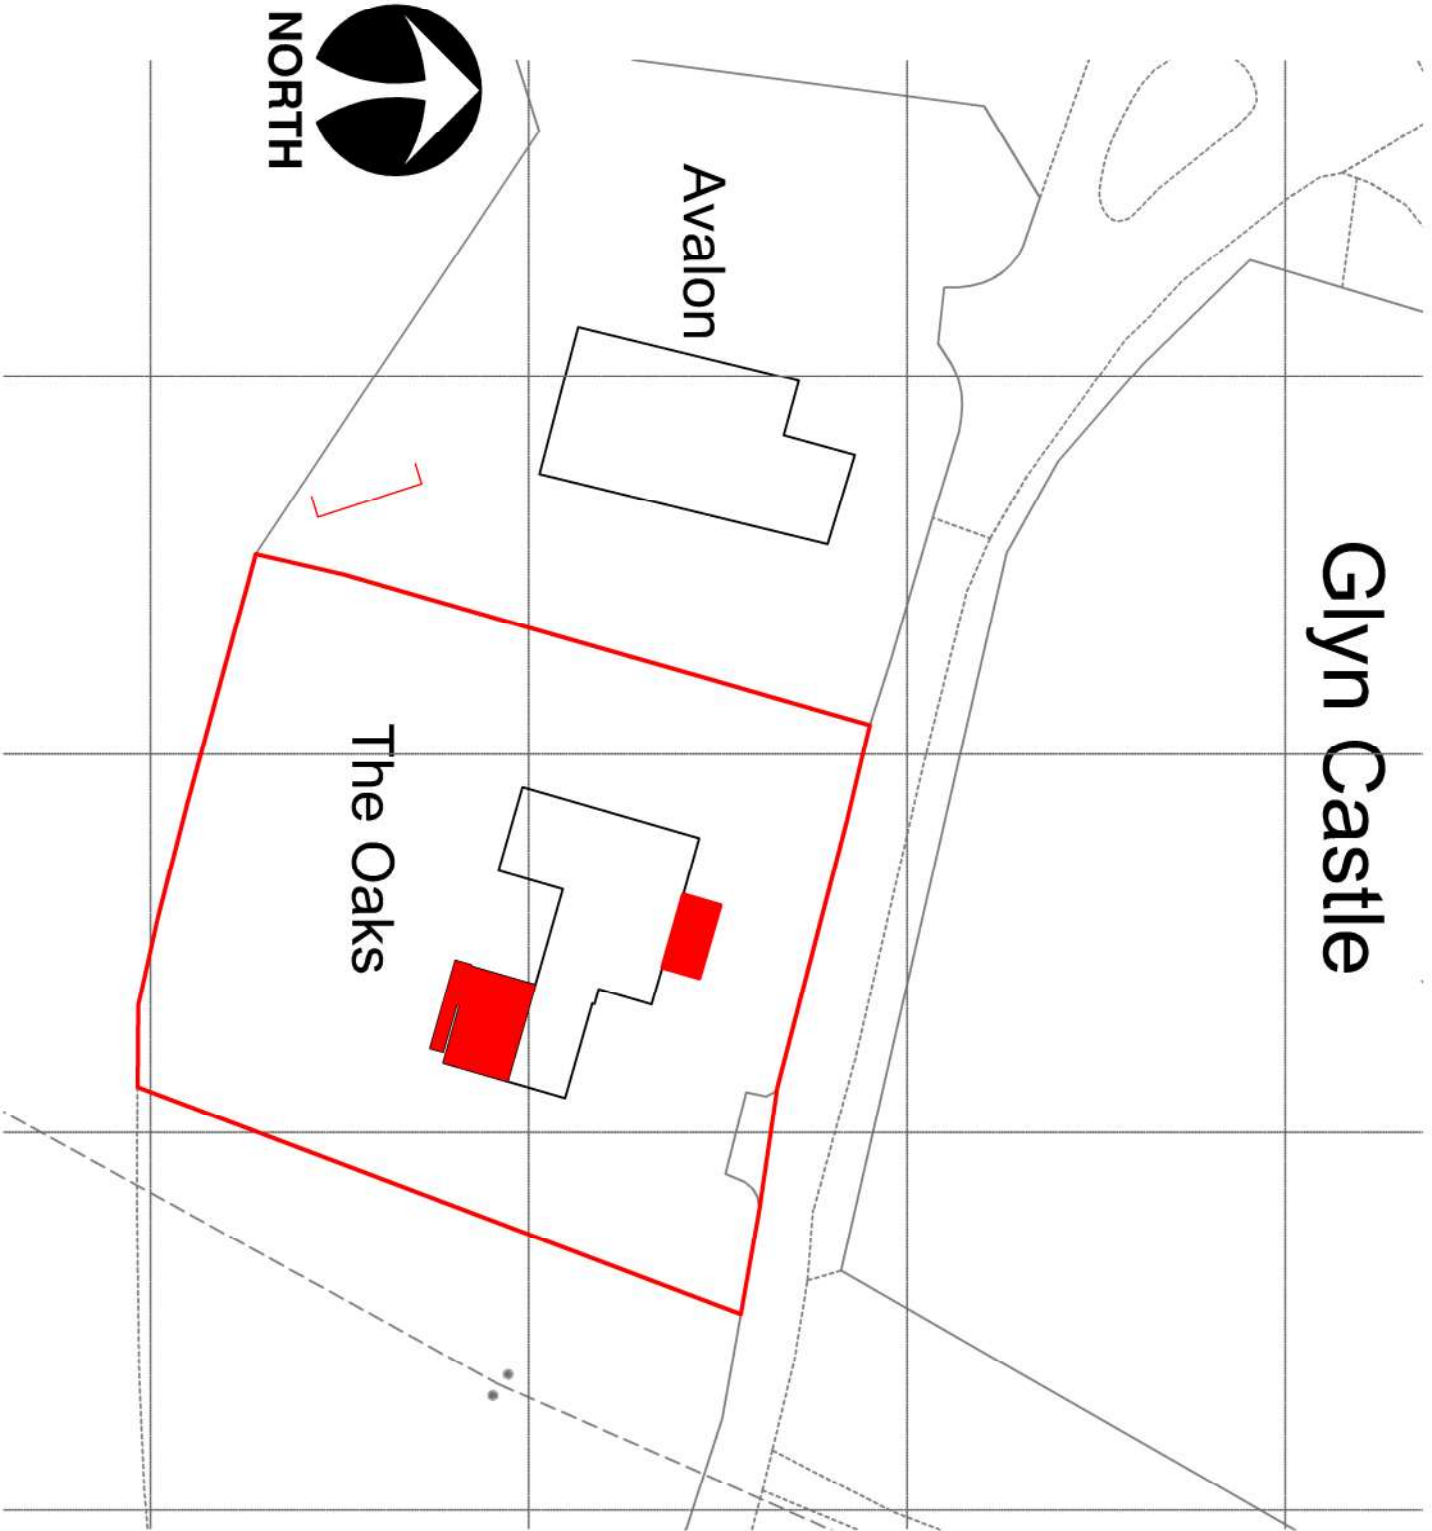

Block Plan 1-500

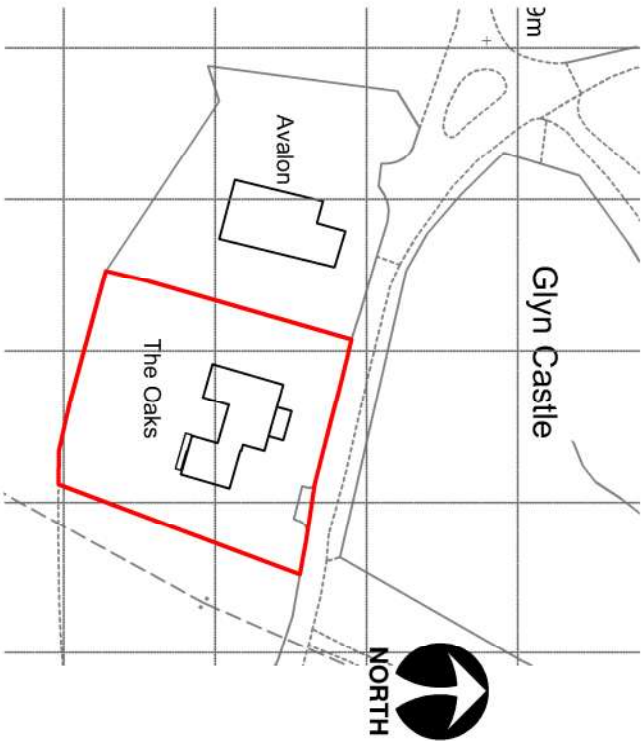

Location Plan 1-1250

This drawing is copyright ©
NOTE: All dimensions to be checked on
site and not scaled from the drawing.



CLIENT Mrs E Evans The Oaks Glyncastle Resolven		JOB TITLE Alterations to The Oaks		DRWG TITLE OS Extract	
DATE: March 2020	SCALE: As Shown	A3	DRWG NO. 20.02.OS	REV. ---	PURPOSE Planning