

Superseded


This drawing is copyright ©
NOTE: All dimensions to be checked on
site and not scaled from the drawing.



CLIENT	Mrs E Evans	DATE:	March 2020
JOB TITLE	Alterations to The Oaks	SCALE:	1:100
DRWG. NO.	20.02.03	REV.	---
PURPOSE	Planning		

Planning Drawing

Roof Plan

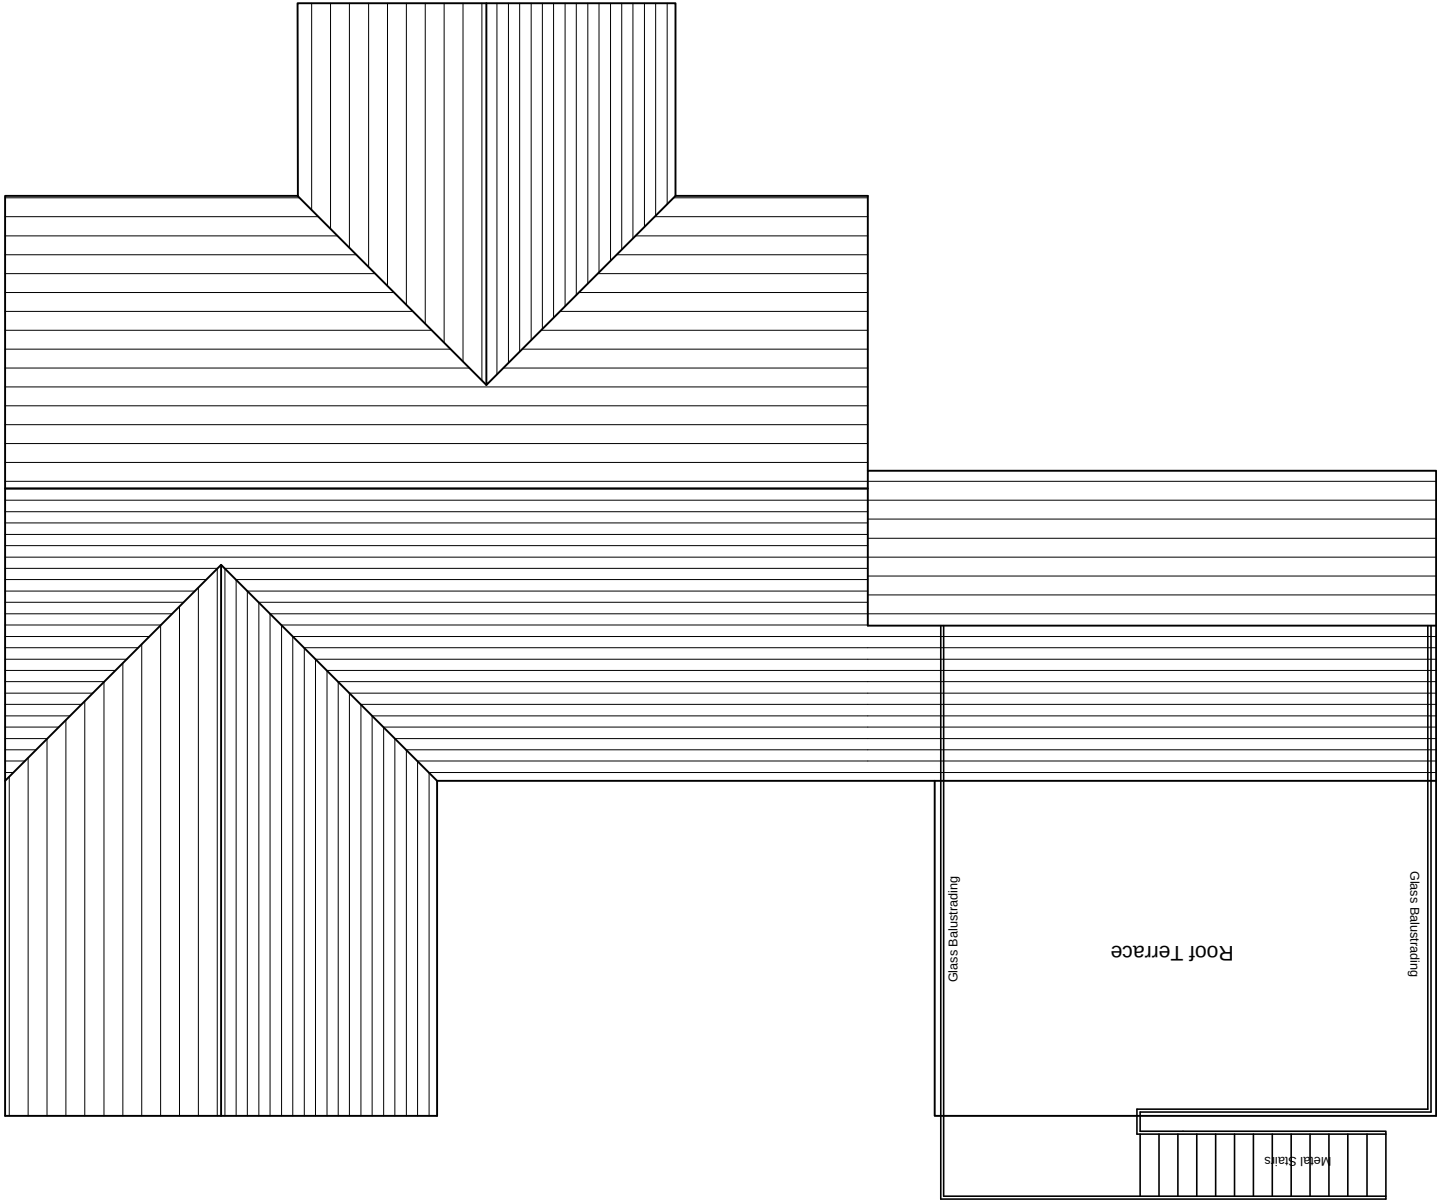

Ground Floor Plan

