

Superseded

NOTE: All dimensions to be checked on site and not scaled from the drawing.

This drawing is copyright ©



CLIENT
Mrs E Evans
The Oaks
Glyncastle
Resolven

DATE:
March 2020

SCALE:
1:100

JOB TITLE
Alterations to The Oaks

DRNG. NO.
A3


REV.

PURPOSE
Planning


PROPOSED ELEVATIONS

Planning Drawing


Rear Elevation

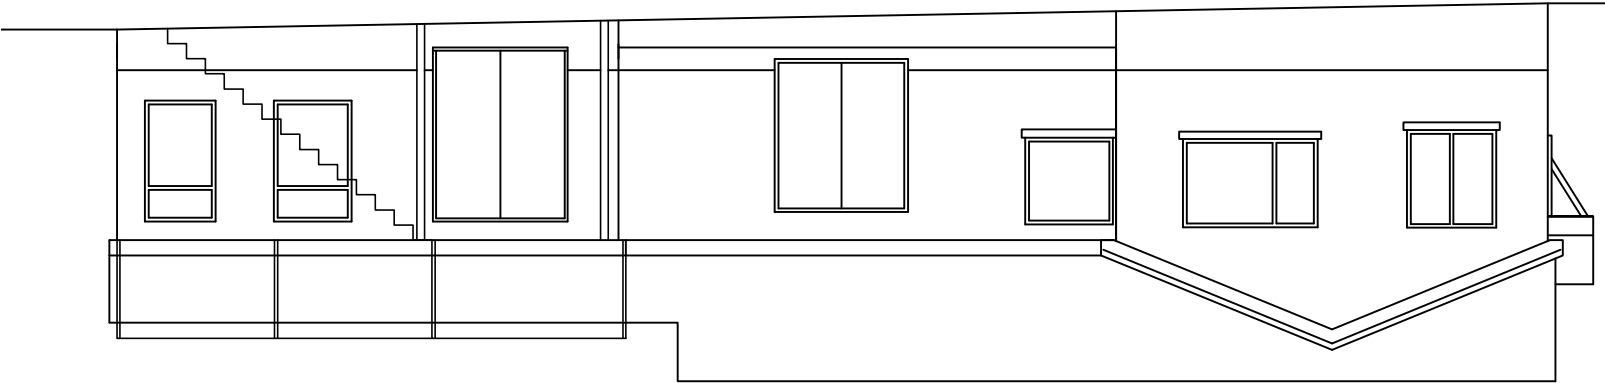

Front Elevation

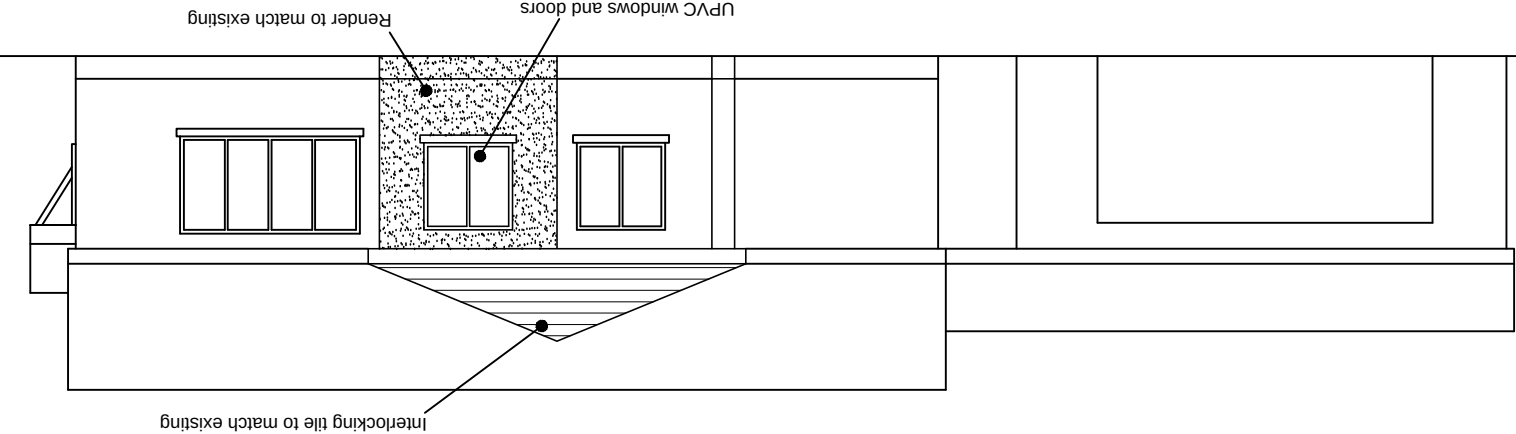

End Elevation

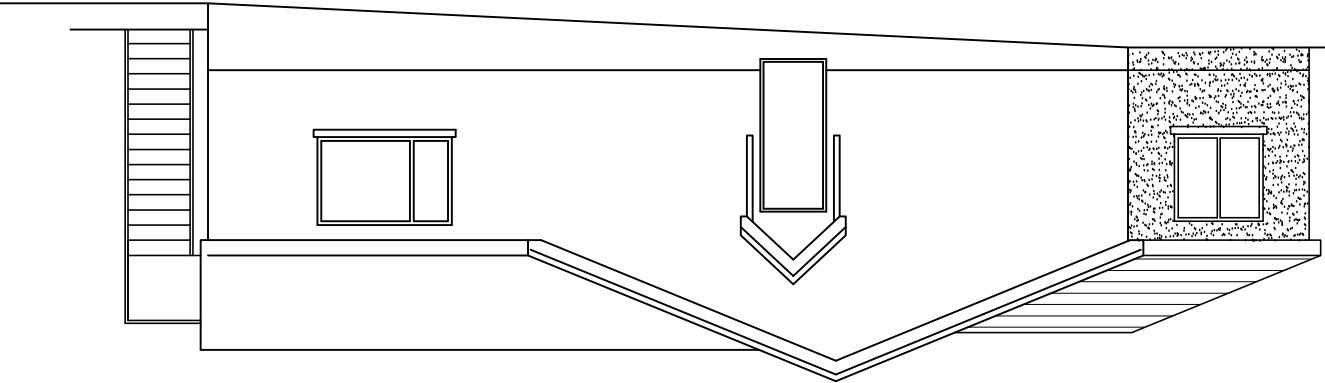

Side Elevation

