


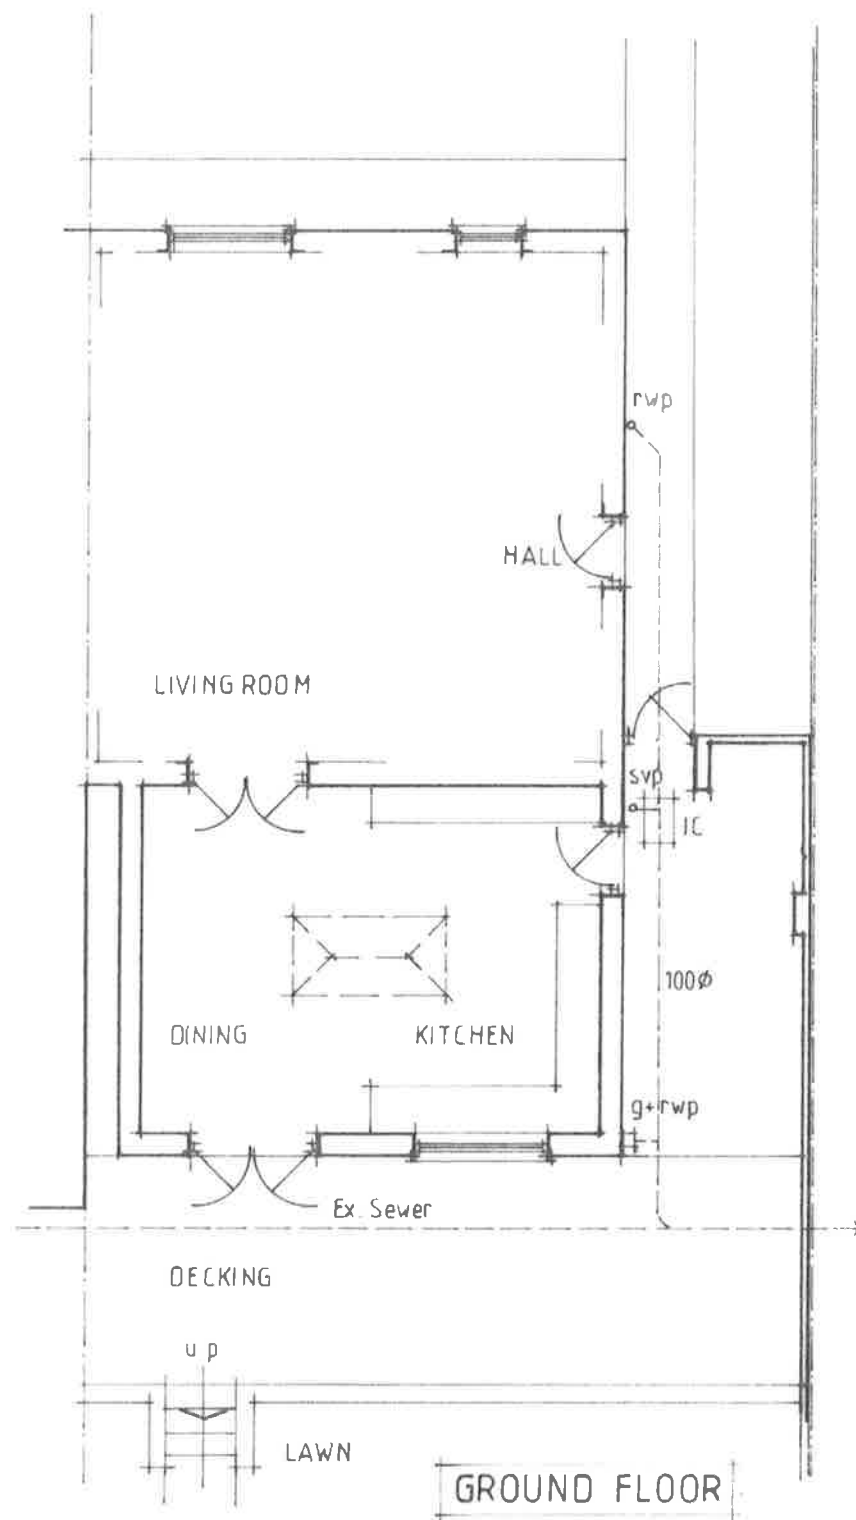

mjs designs(cymru)ltd
 architectural design - project management
 01639 643392 07530 134442

NOTES:



All dimensions must be checked on site and not scaled from this drawing.

Client

Jordan McNeil & Rhys Jones

Job Title

51 Longford Rd. Longford, Neath, SA10 7HE

Scale

1:100 @ A3

Drawn by

Date 02.2020

Drawing Title
 EXISTING

Drg No.
 192029.01

Rev