



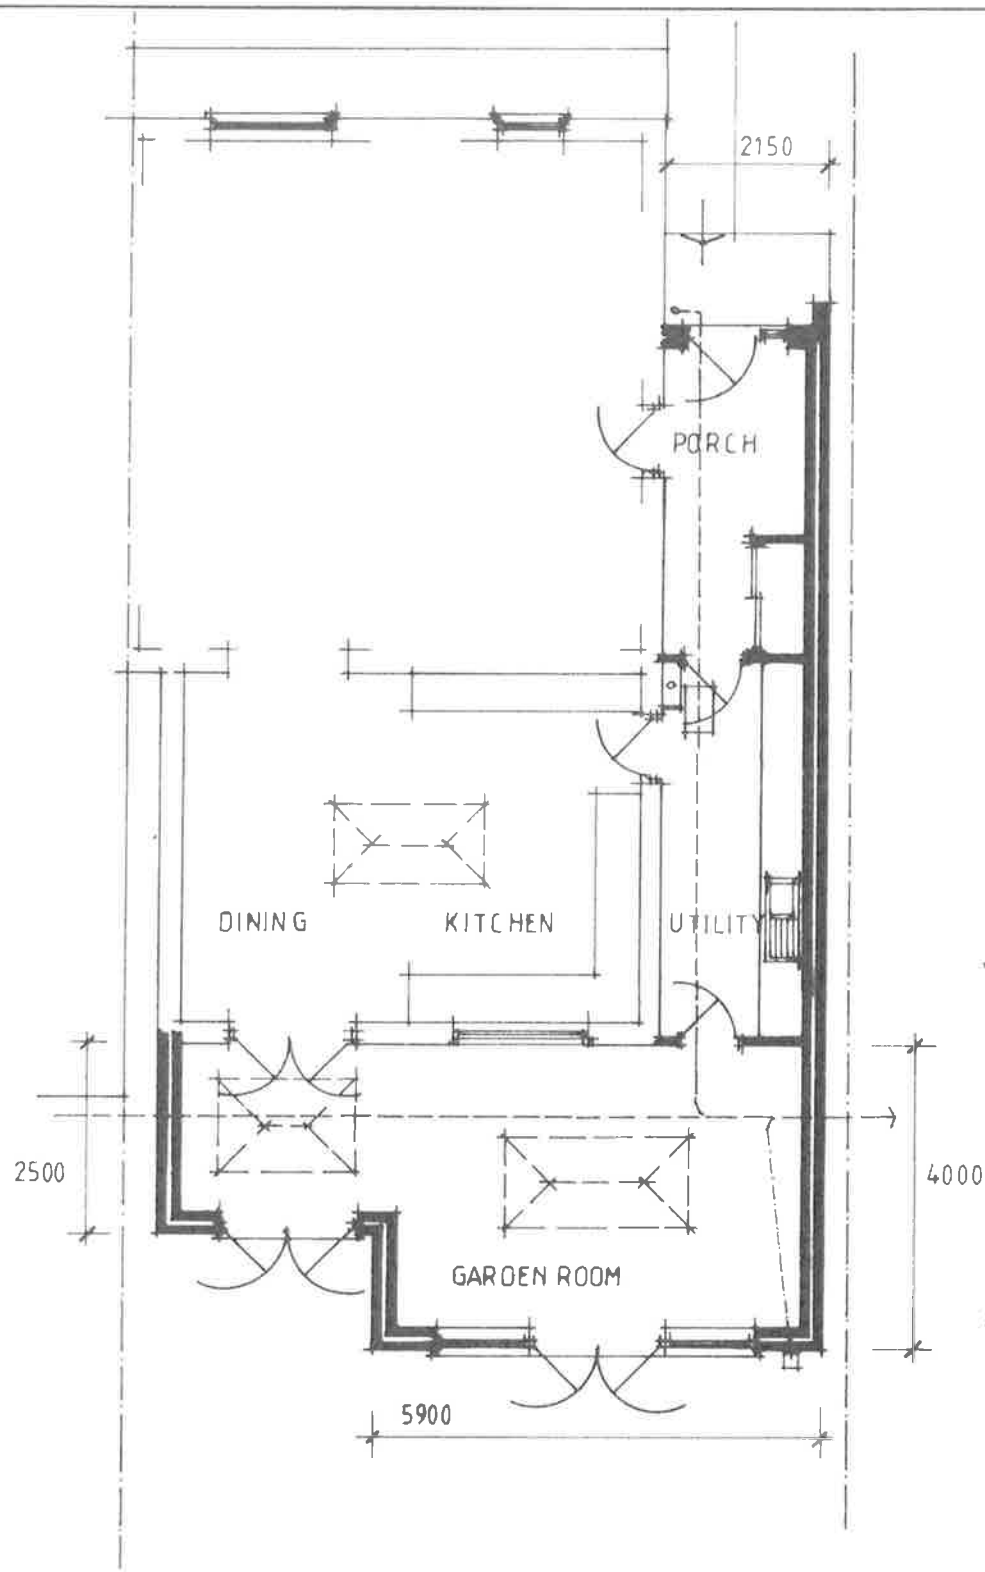

GROUND FLOOR

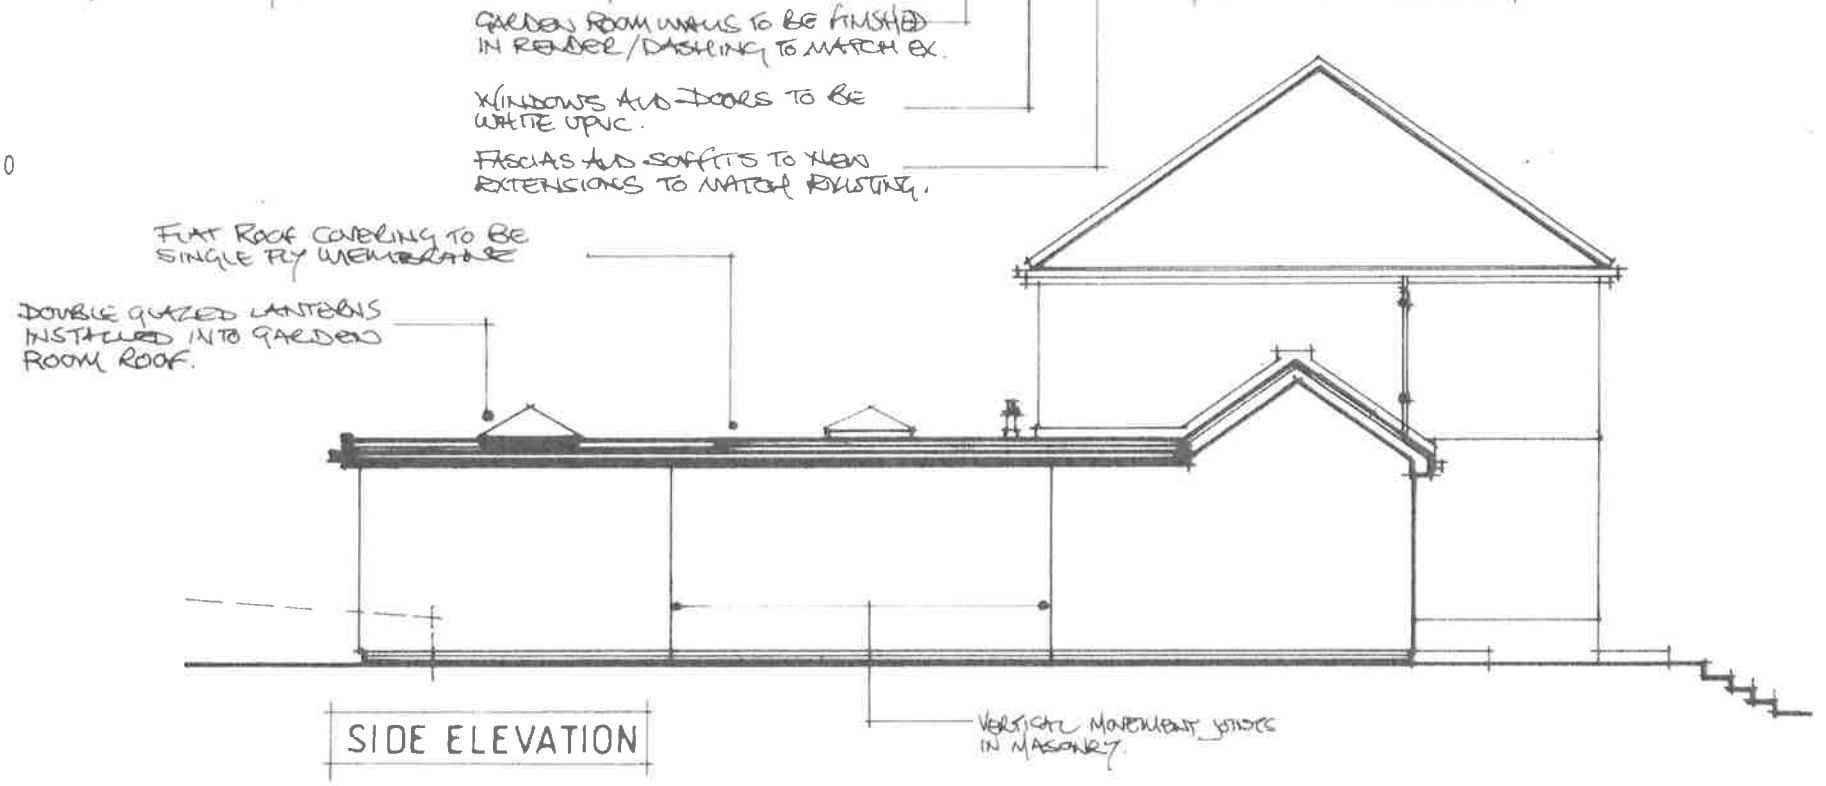

mjs designs (cymru) ltd
 architectural design - project management
 01639 643392 07530 134442

NOTES:
 0m 1m 2m 3m 4m 5m 6m

All dimensions must be checked on site and not scaled from this drawing.

Client
 Jordan McNeil & Rhys Jones

Job Title
 51 Longford Rd. Longford, Neath, SA10 7HE

Scale
 1:100 @ A3

Drawn by

Date 02.2020

Drawing Title
 PROPOSED

Drg No.
 192029.02A

Rev