


Floor Make-Up
U-Value: 0.18 W/m²K
75mm Screed
500g Polythene
100mm Celotex GA4000 Insulation
1200g Polythene
100mm Concrete Slab
150mm Sand Blinded Compacted Hardcore

New External Wall Make-Up
U-Value: 0.20 W/m²K
(External) 102mm Face Brick
100mm Clear Cavity
75mm Celotex CW4000 Insulation
100mm Celcon Standard Block
(Internal) Wet Plaster Skim

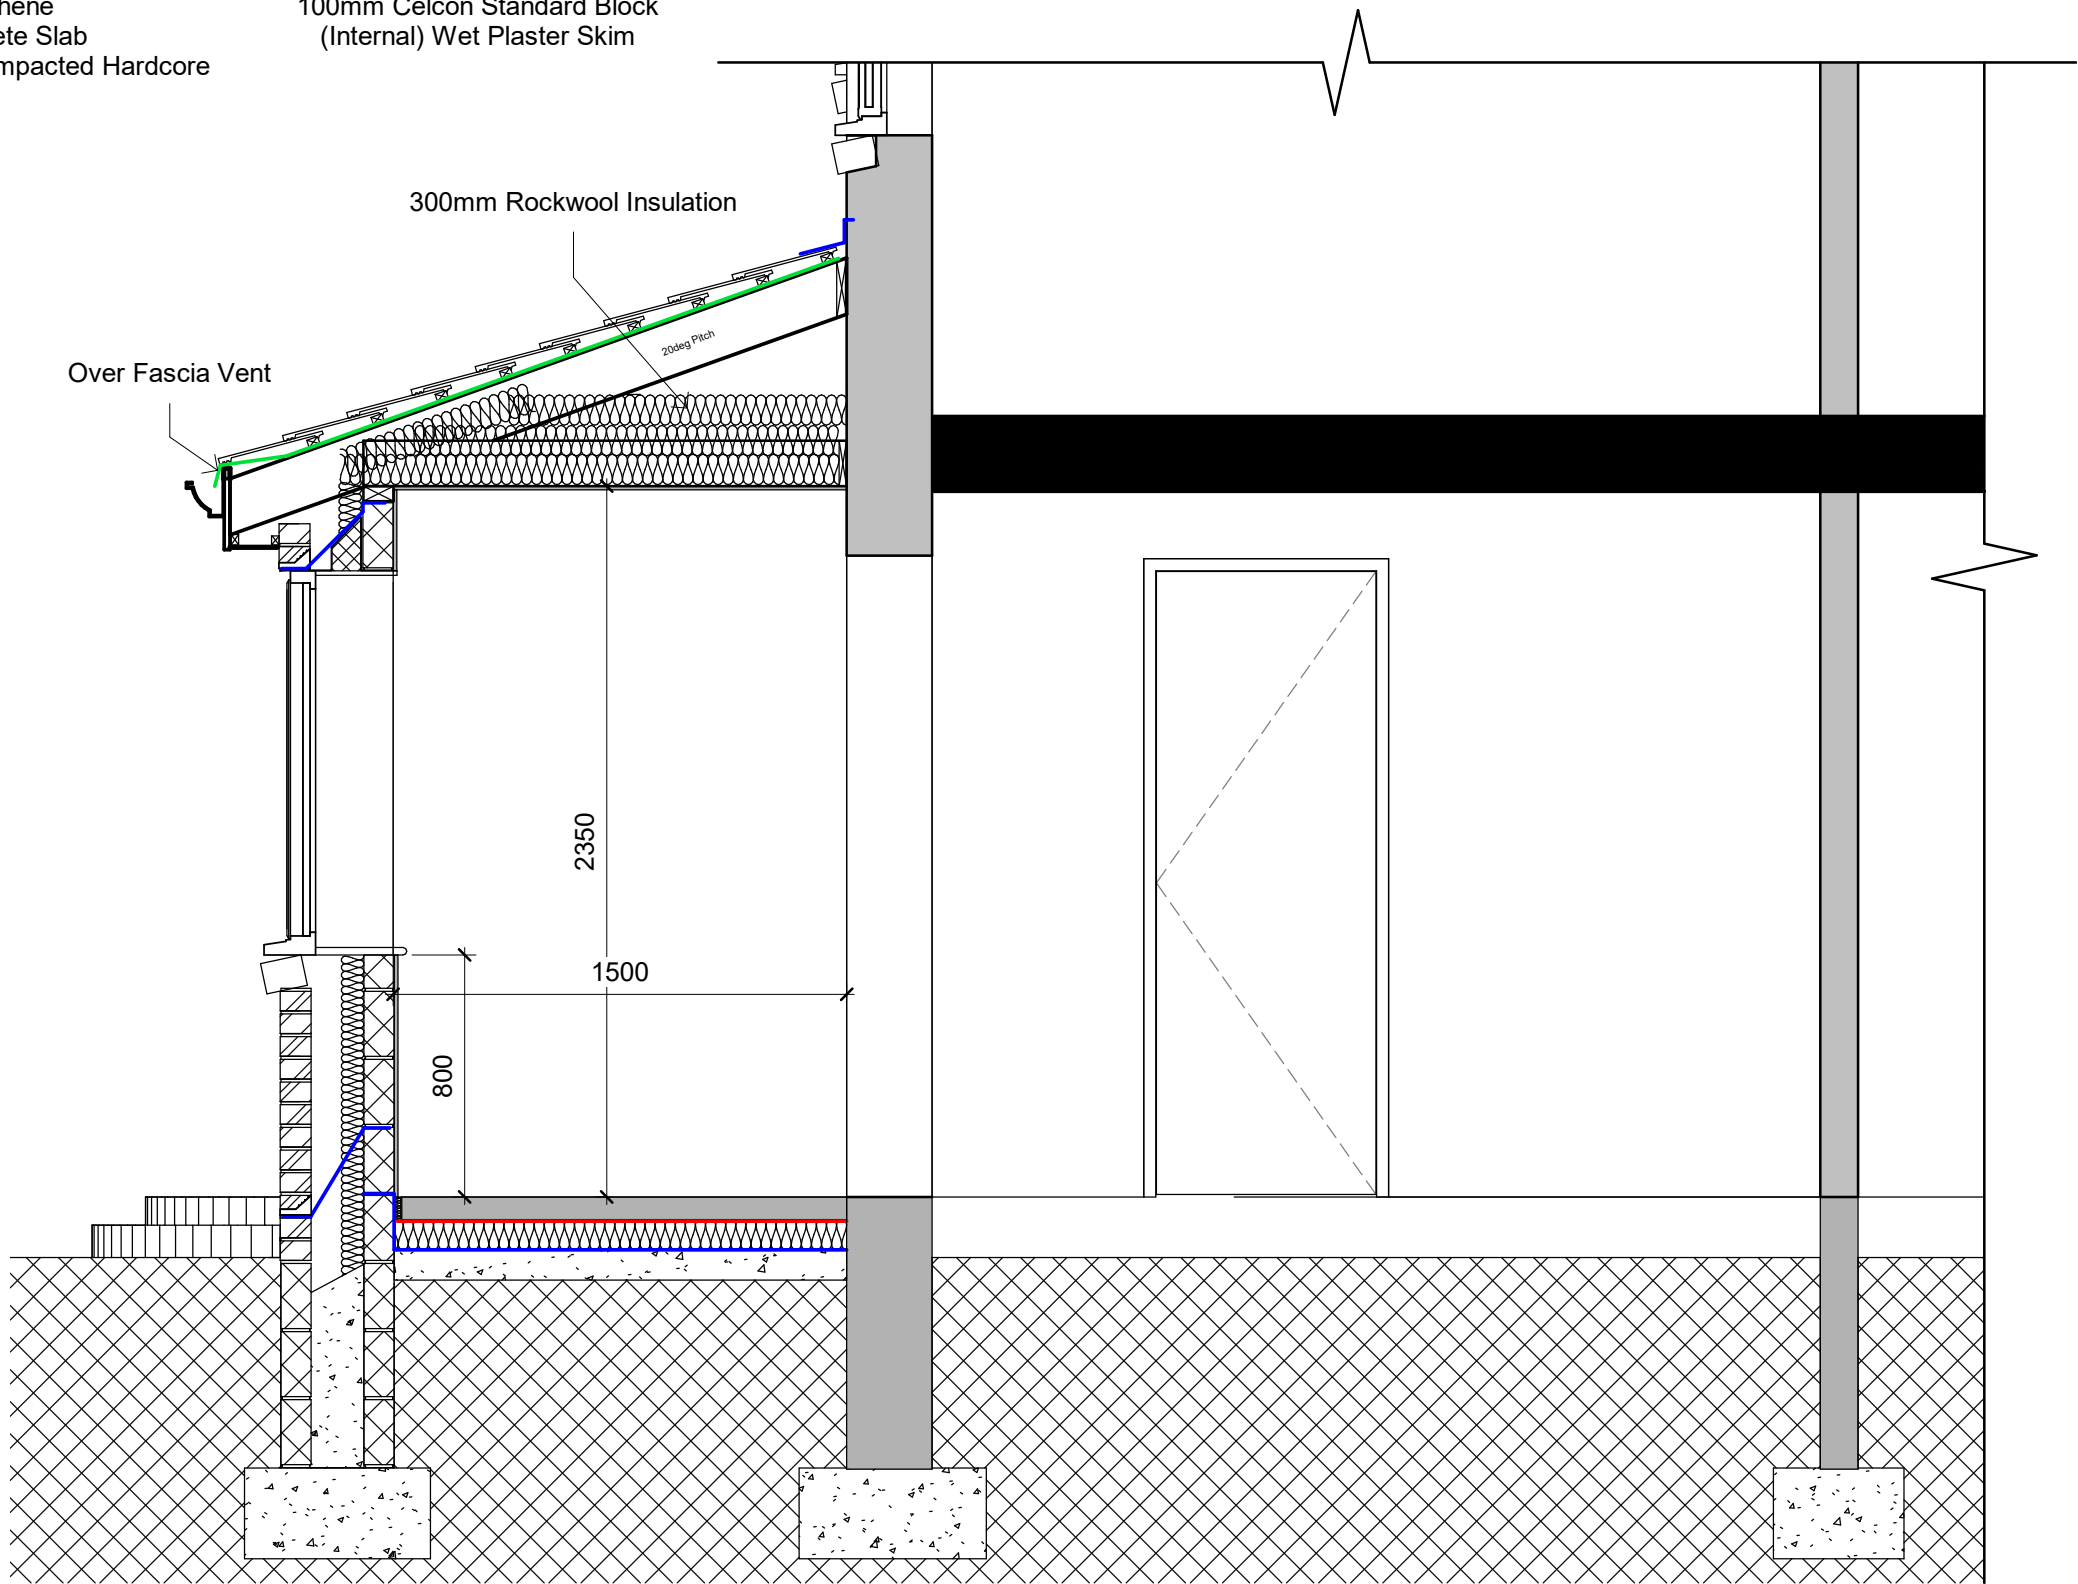

NOTES:



DRAWING STATUS

Planning

PROJECT

78 Western Avenue, Port Talbot -
Front Extension

TITLE

Proposed Section

CLIENT

Carys O'Callaghan

DRAWN BY

Gareth Owen

DATE

05/03/20

SCALE (@A3)

1 : 25

PROJECT NO.

GOCDC001

DRAWING NO.

A400

REV

P1

GO CONCEPT DESIGNS, 9 DARWIN RD, PORT TALBOT, SA12 6BT
GOConceptDesigns@hotmail.com

1

Proposed Section

1 : 25