


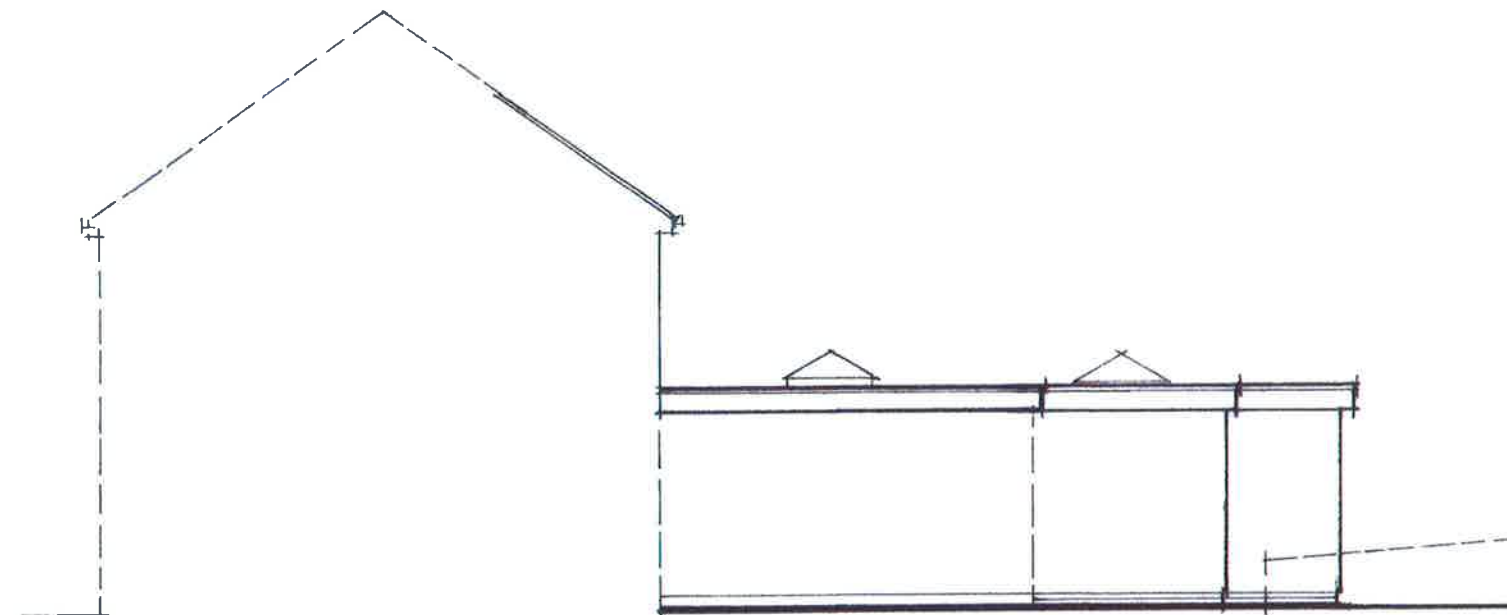

EXISTING EXTENSION PROPOSED GARDENRM

PROPOSED SIDE ELEVATION



LOCATION PLAN

0m 10 20 30 40 50 60m

Scale 1:1250

PROPOSED GARDEN ROOM EXTENSION

EXISTING KITCHEN EXT.

PROPOSED SIDE EXTENSION



BLOCK PLAN

0m 10m 20m 30m

Scale 1:500

mjs designs (cymru) ltd
architectural design-project management
01639 64 3392 07530 134442

NOTES:

All dimensions must be checked on site and not scaled from this drawing.

Client

Jordan Mc Neil & Rhys Jones

Job Title

51 Longford Rd. Longford, Neath, SA10 7HE

Scale

As noted @ A3

Drawn by

Date 02.2020

Drawing Title

SIDE ELEVATION

Drg No.

192029.03A

Rev