




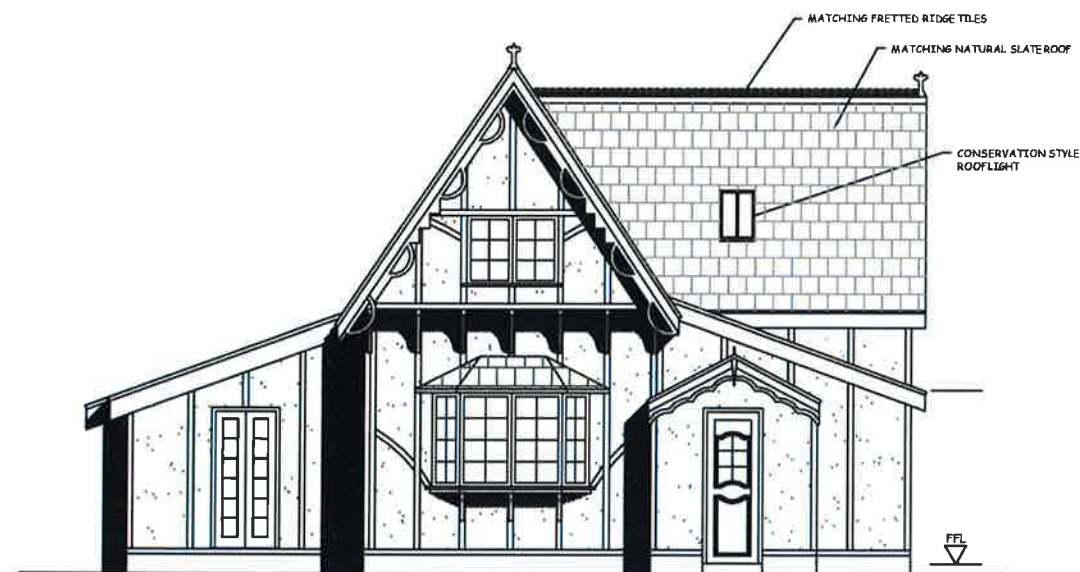

FRONT

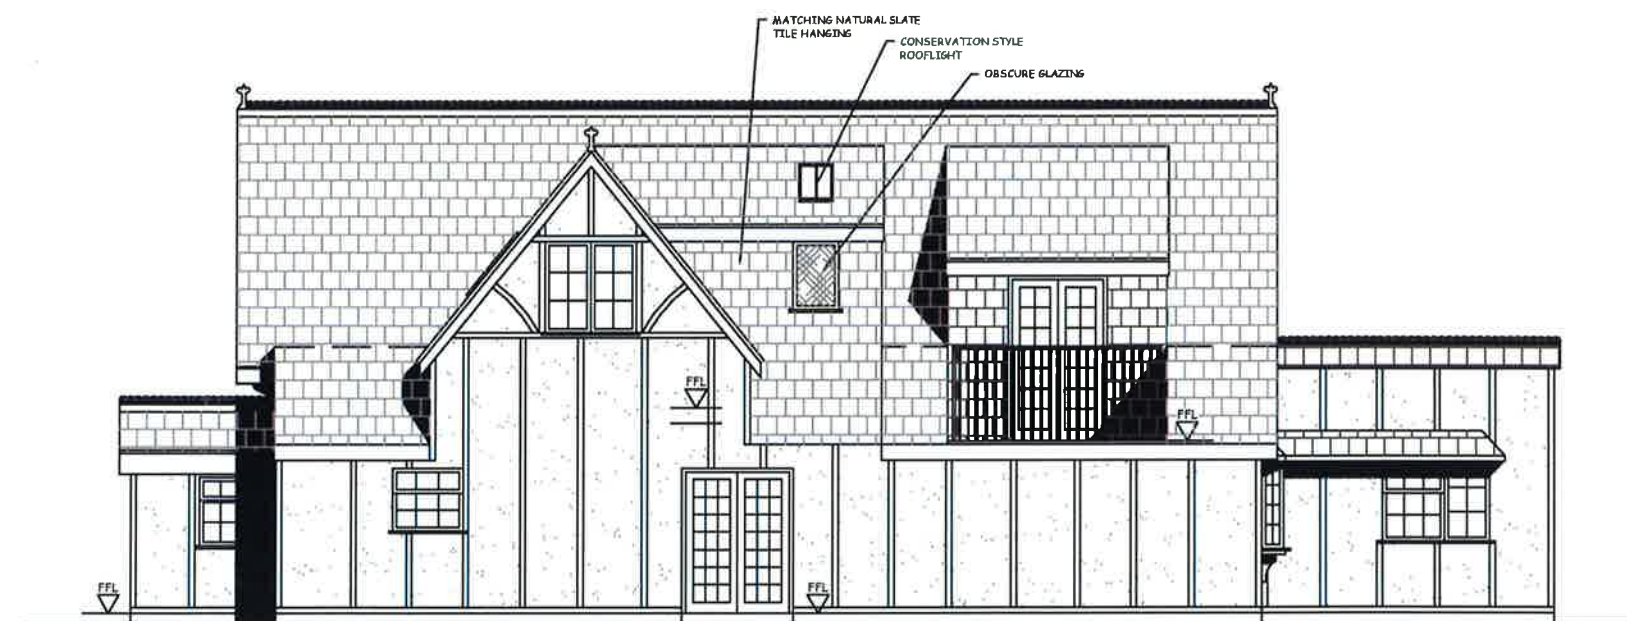


SIDE TO GARDEN

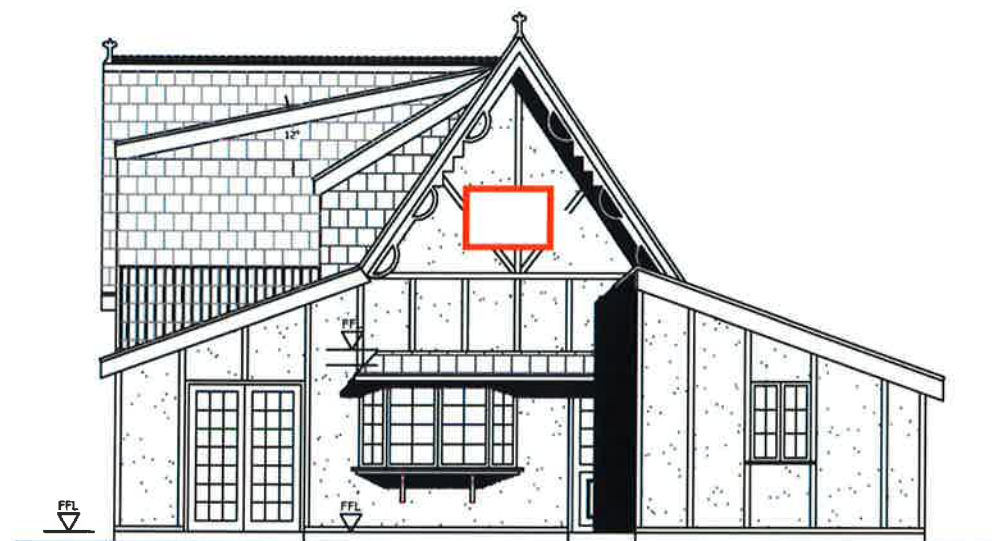

REAR

Insertion of new window to master bedroom (first floor)
- to match style of existing windows

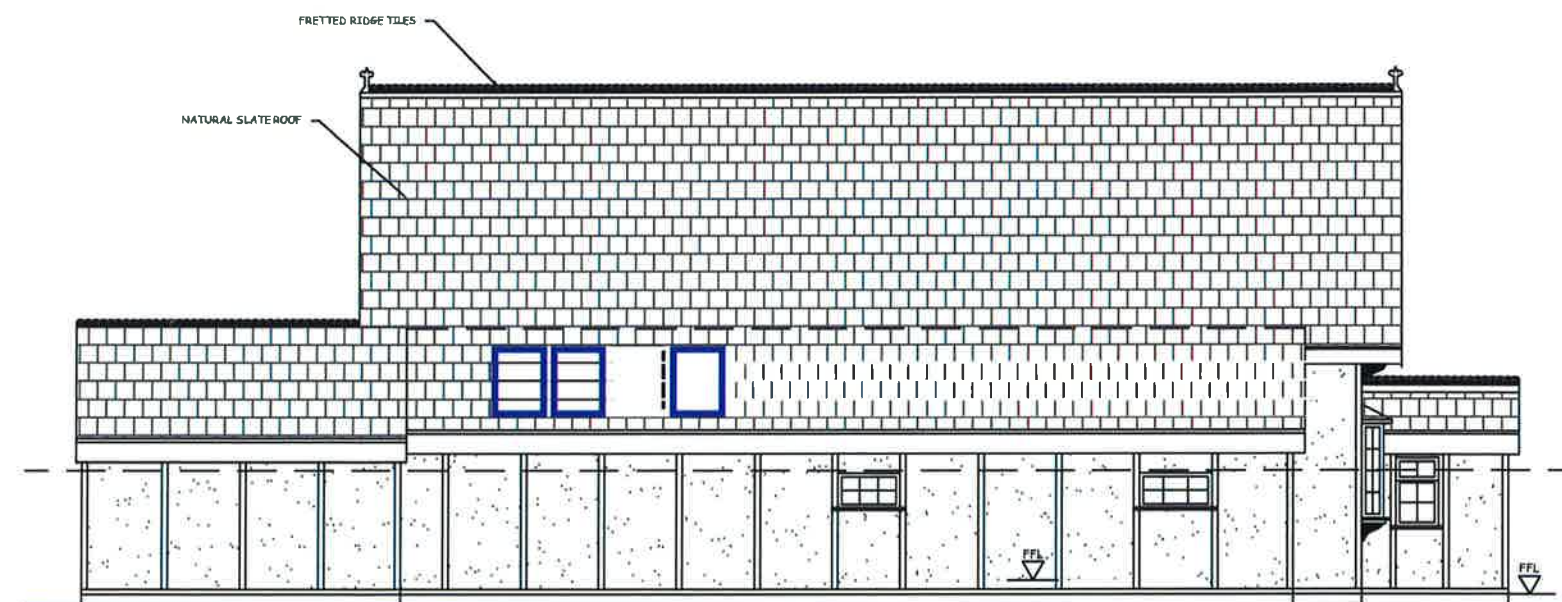

SIDE TO ACCESS LANE

Insertion of new velux windows to kitchen (ground floor)
- to match style of existing windows