


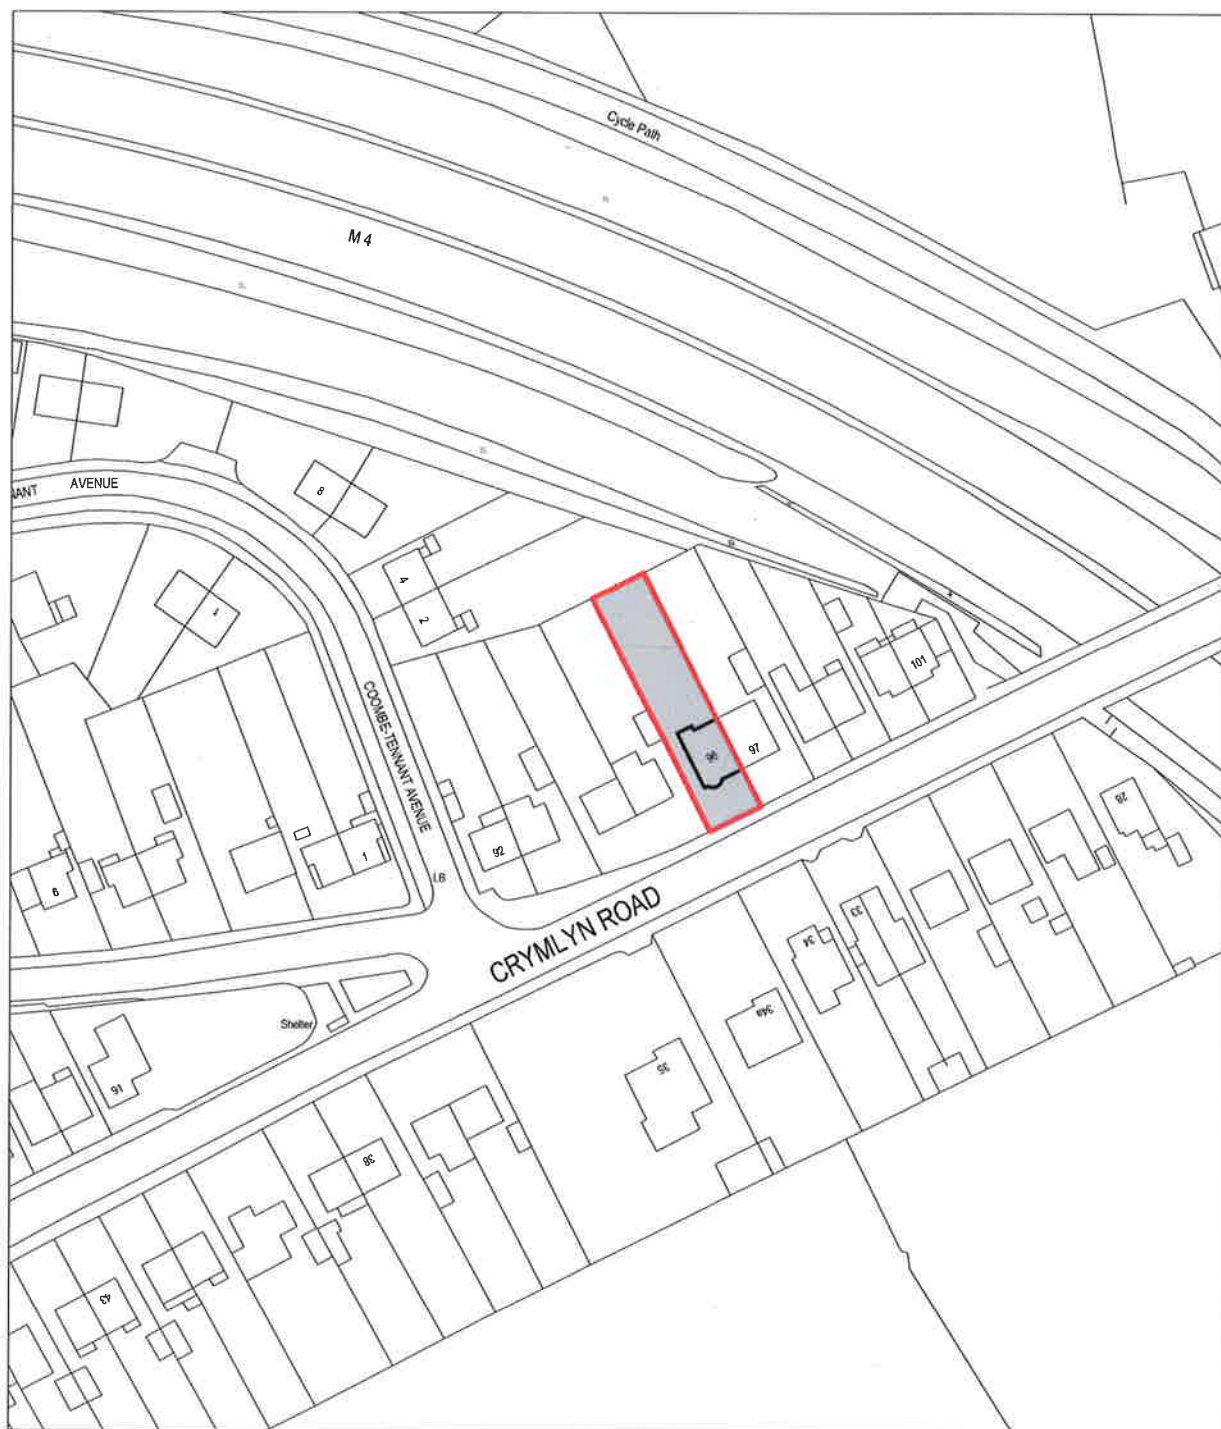

Reproduced from an Ordnance Survey map with the permission of the
Controller of Her Majesty's Stationary Office. Crown Copyright reserved



SITE LOCATION PLAN
Scale 1:1250



Cwm Planning & Design Ltd.
(architectural and draughting services)

Client:

Mr. J. Jones
96 Crymlyn Road
Skewen
Neath

Project Title:

**PROPOSED PART
SINGLE / PART DOUBLE
STOREY REAR EXTENSION
(inc. internal reconfiguration)**

General Notes:

1. Do not scale from this drawing, take figured
dimensions only.
2. Dimensions are in millimeters unless otherwise
stated.

Drawing Issue:

PLANNING

Drawing Title:

SITE LOCATION PLAN

Drawing No: 001

Revision:

Date: 19-02-2020

Revised:

Scale(s): 1:1250

Paper Size: A4