



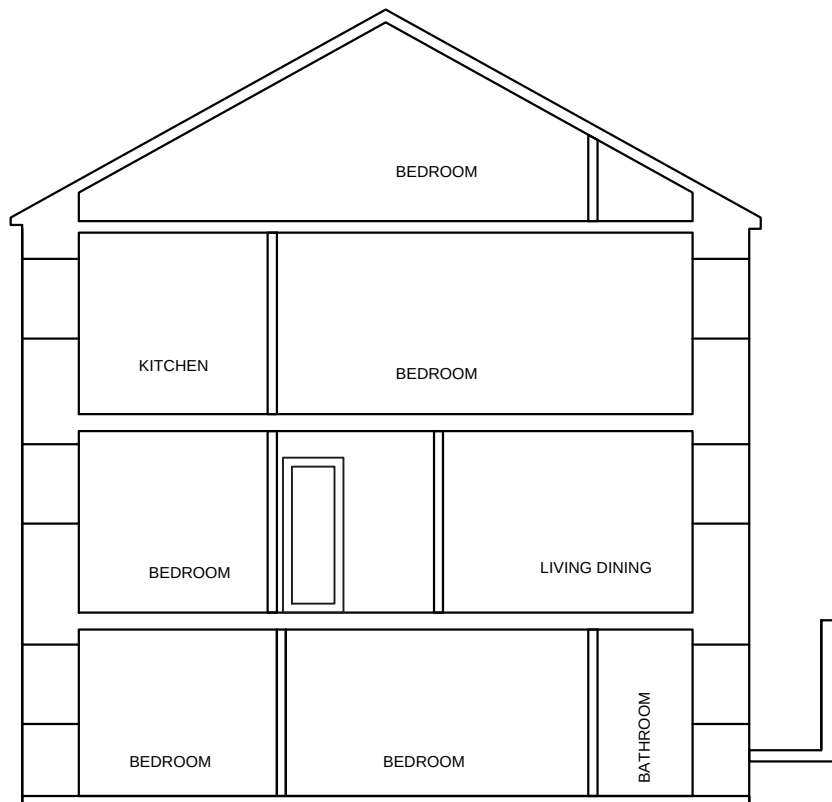

EXISTING SECTION ELEVATION

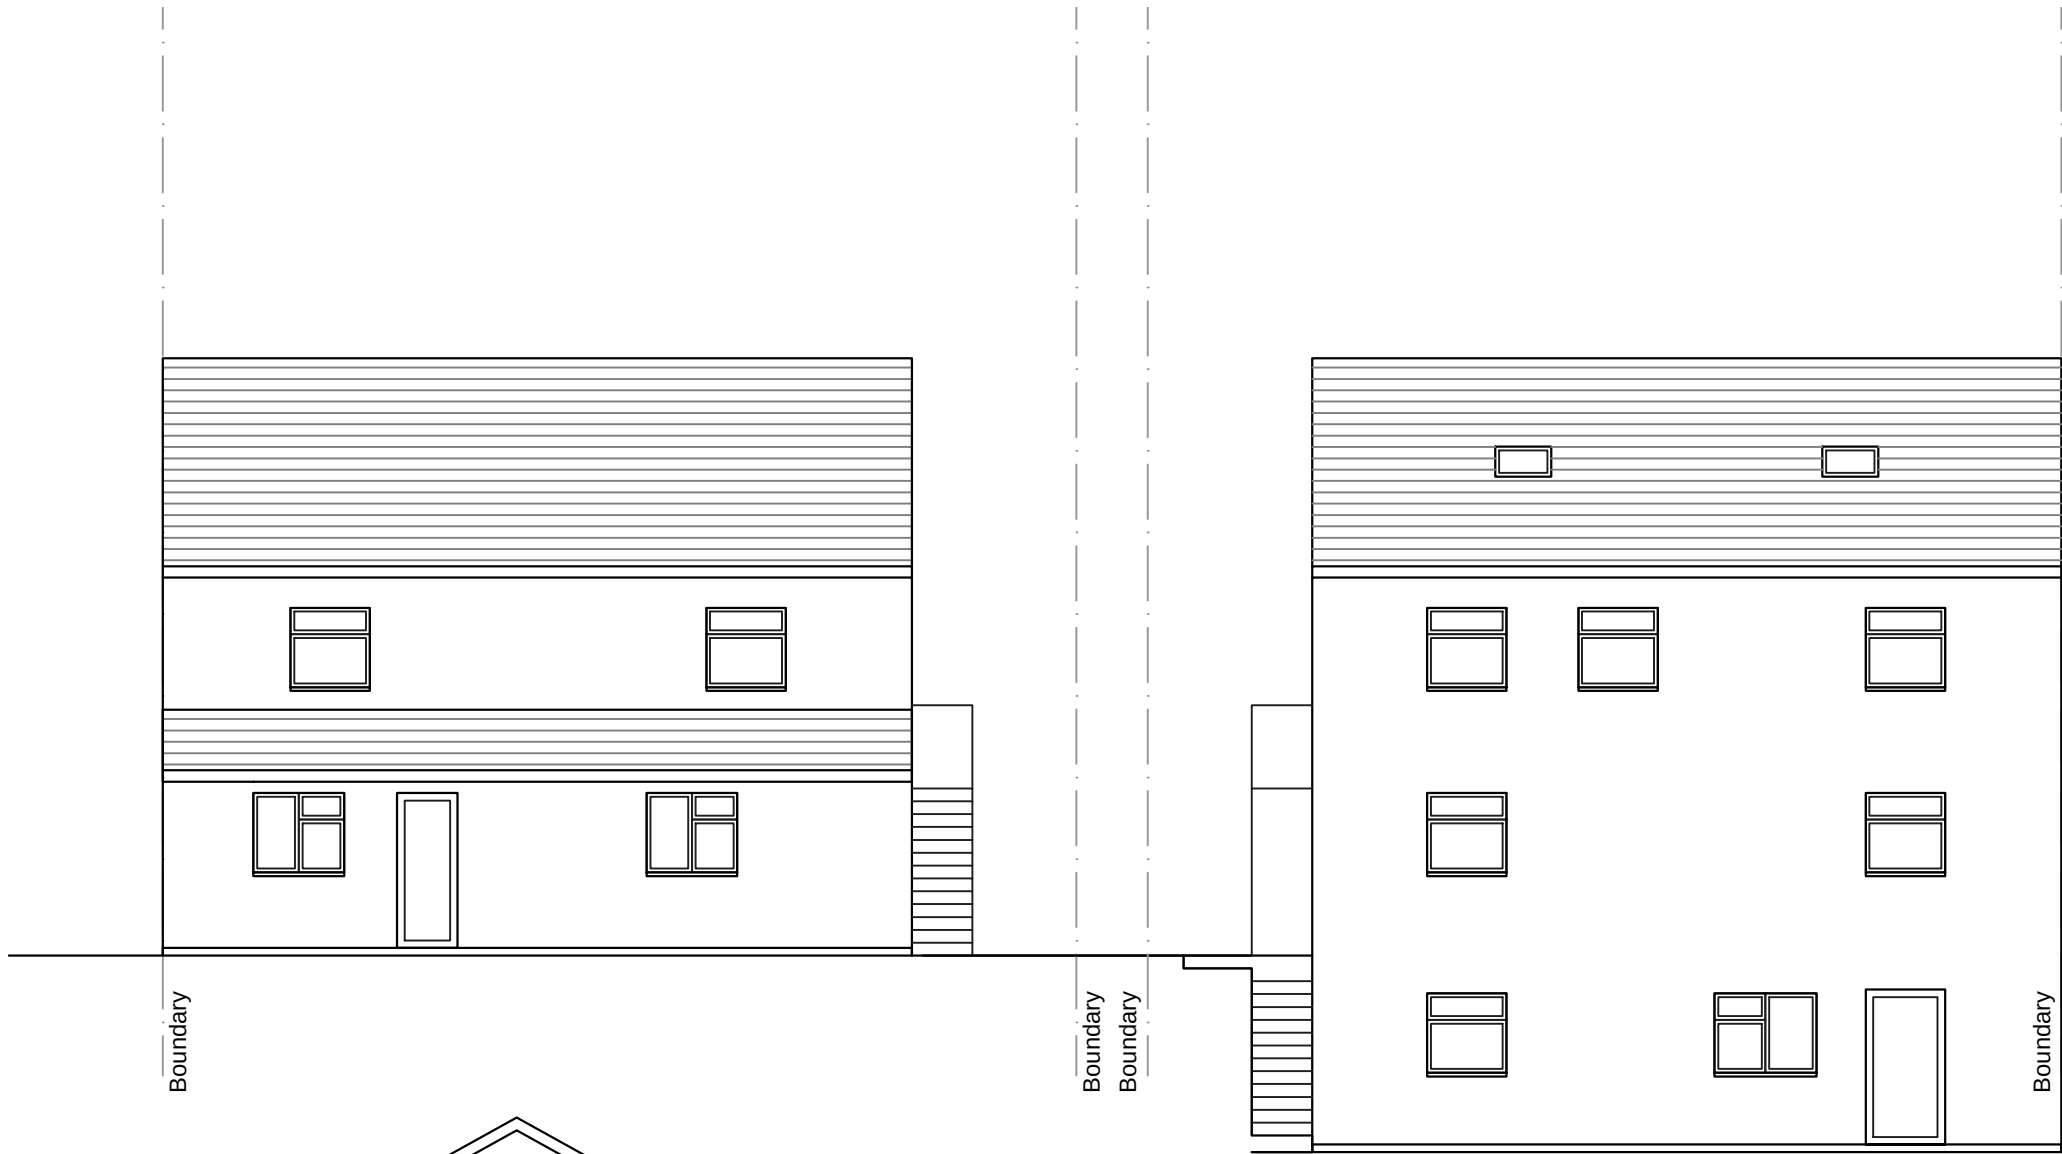

CAD it	Tel: +381641577699 E-mail: mim161@gmail.com
---------------	--

Project: **27 & 28 ST JOHNS TERRACE
NEATH ABBEY
NEATH SA10 7NA**

Client: **Mr JAMES STEVENS**

Title: **Proposed Elevations**

Dwg.No: **U.2/08** Rev:00

Scale: **1:100@A3**

Date: **MARCH 2020.**