



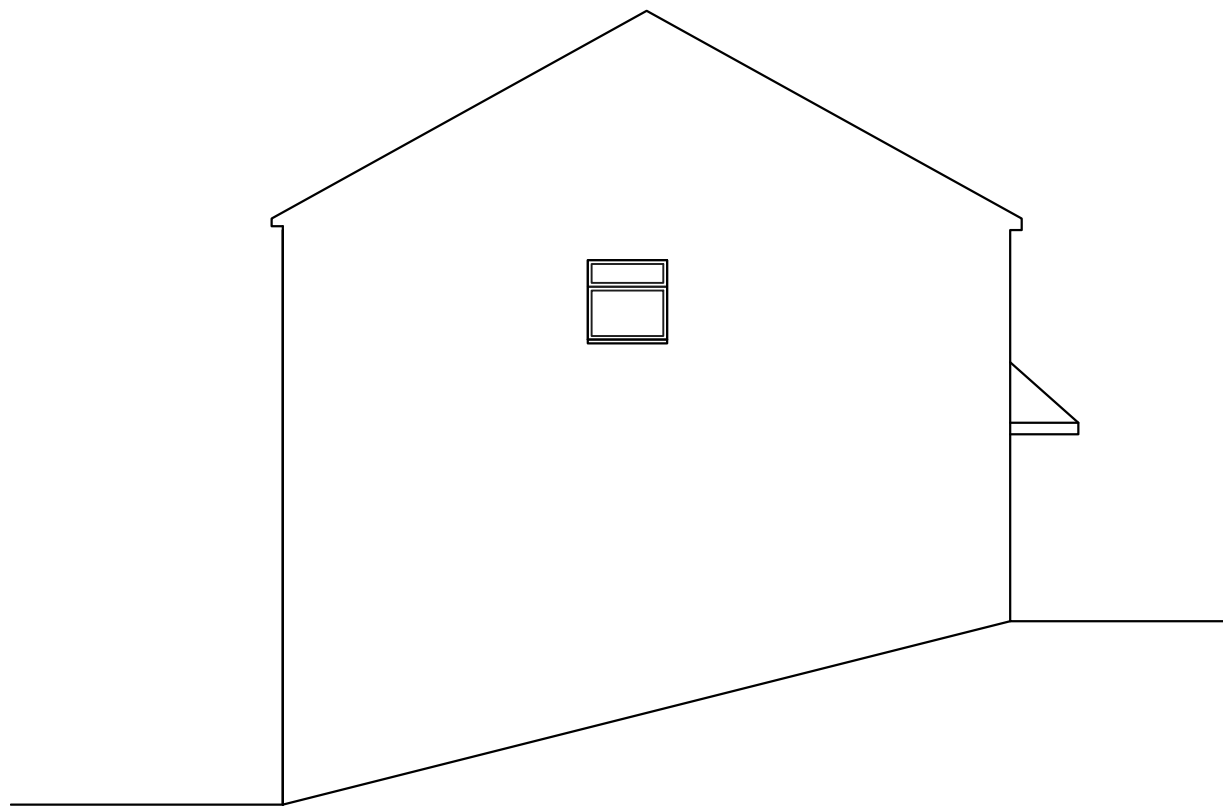

PROPOSED LEFT SIDE ELEVATION

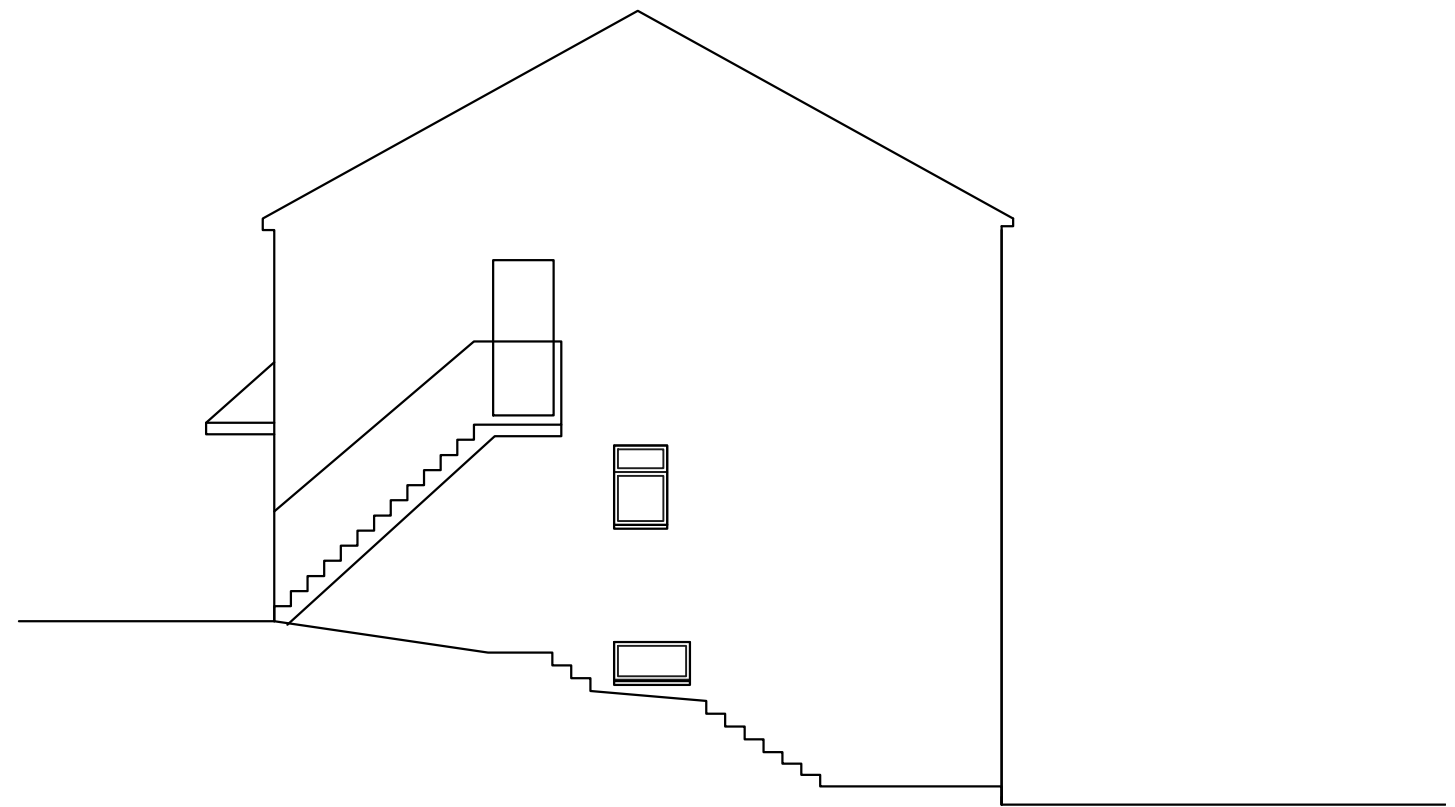

PROPOSED RIGHT SIDE ELEVATION



CADit		Tel: +381641577699 E-mail: mim161@gmail.com	
Project:		27 & 28 ST JOHNS TERRACE NEATH ABBEY NEATH SA10 7NA	
Client:		Mr JAMES STEVENS	
Title:		Proposed Elevations	
Dwg.No:		U.2/9	Rev:00
Scale:		1:100@A3	
Date:		MARCH 2020.	