
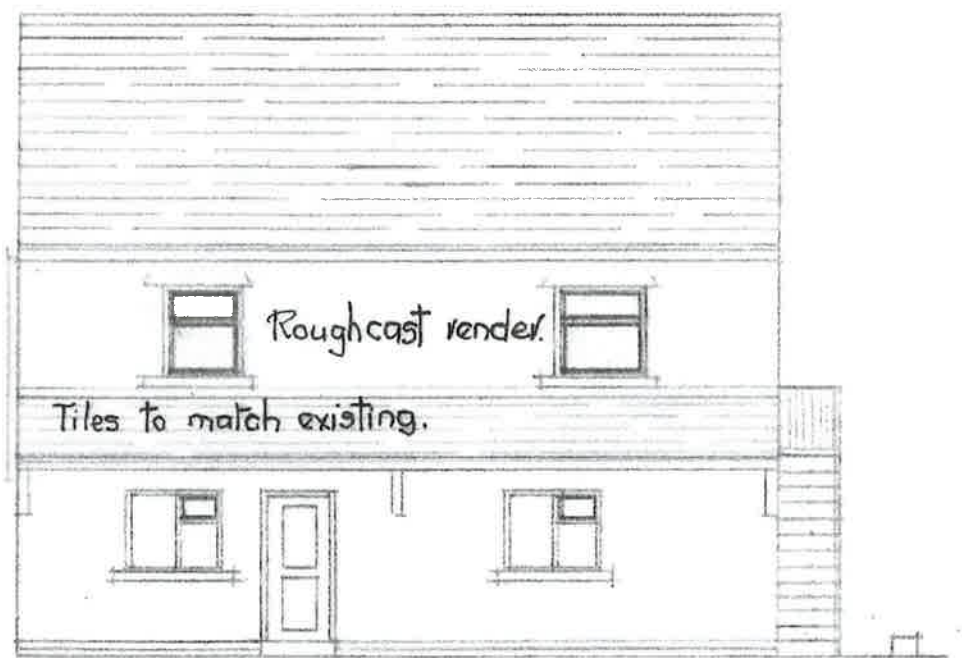
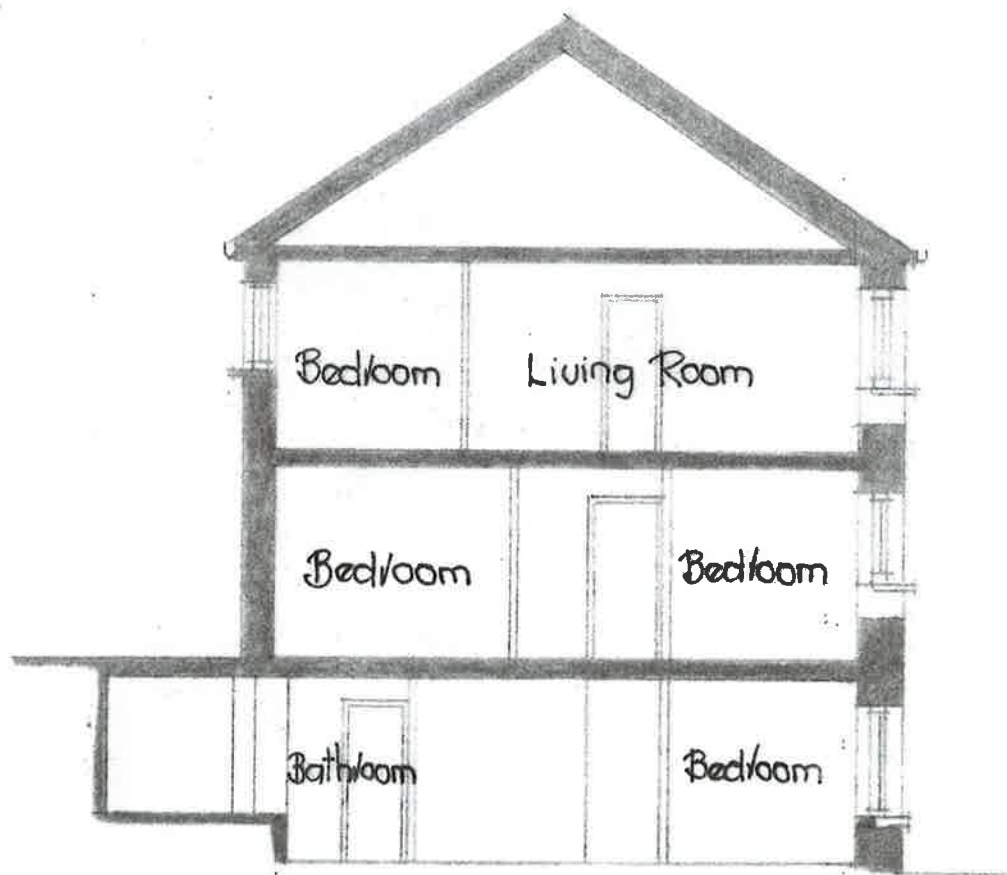


Full Plans Approved

PROPOSED

- 4 AUG 2017

17/0758

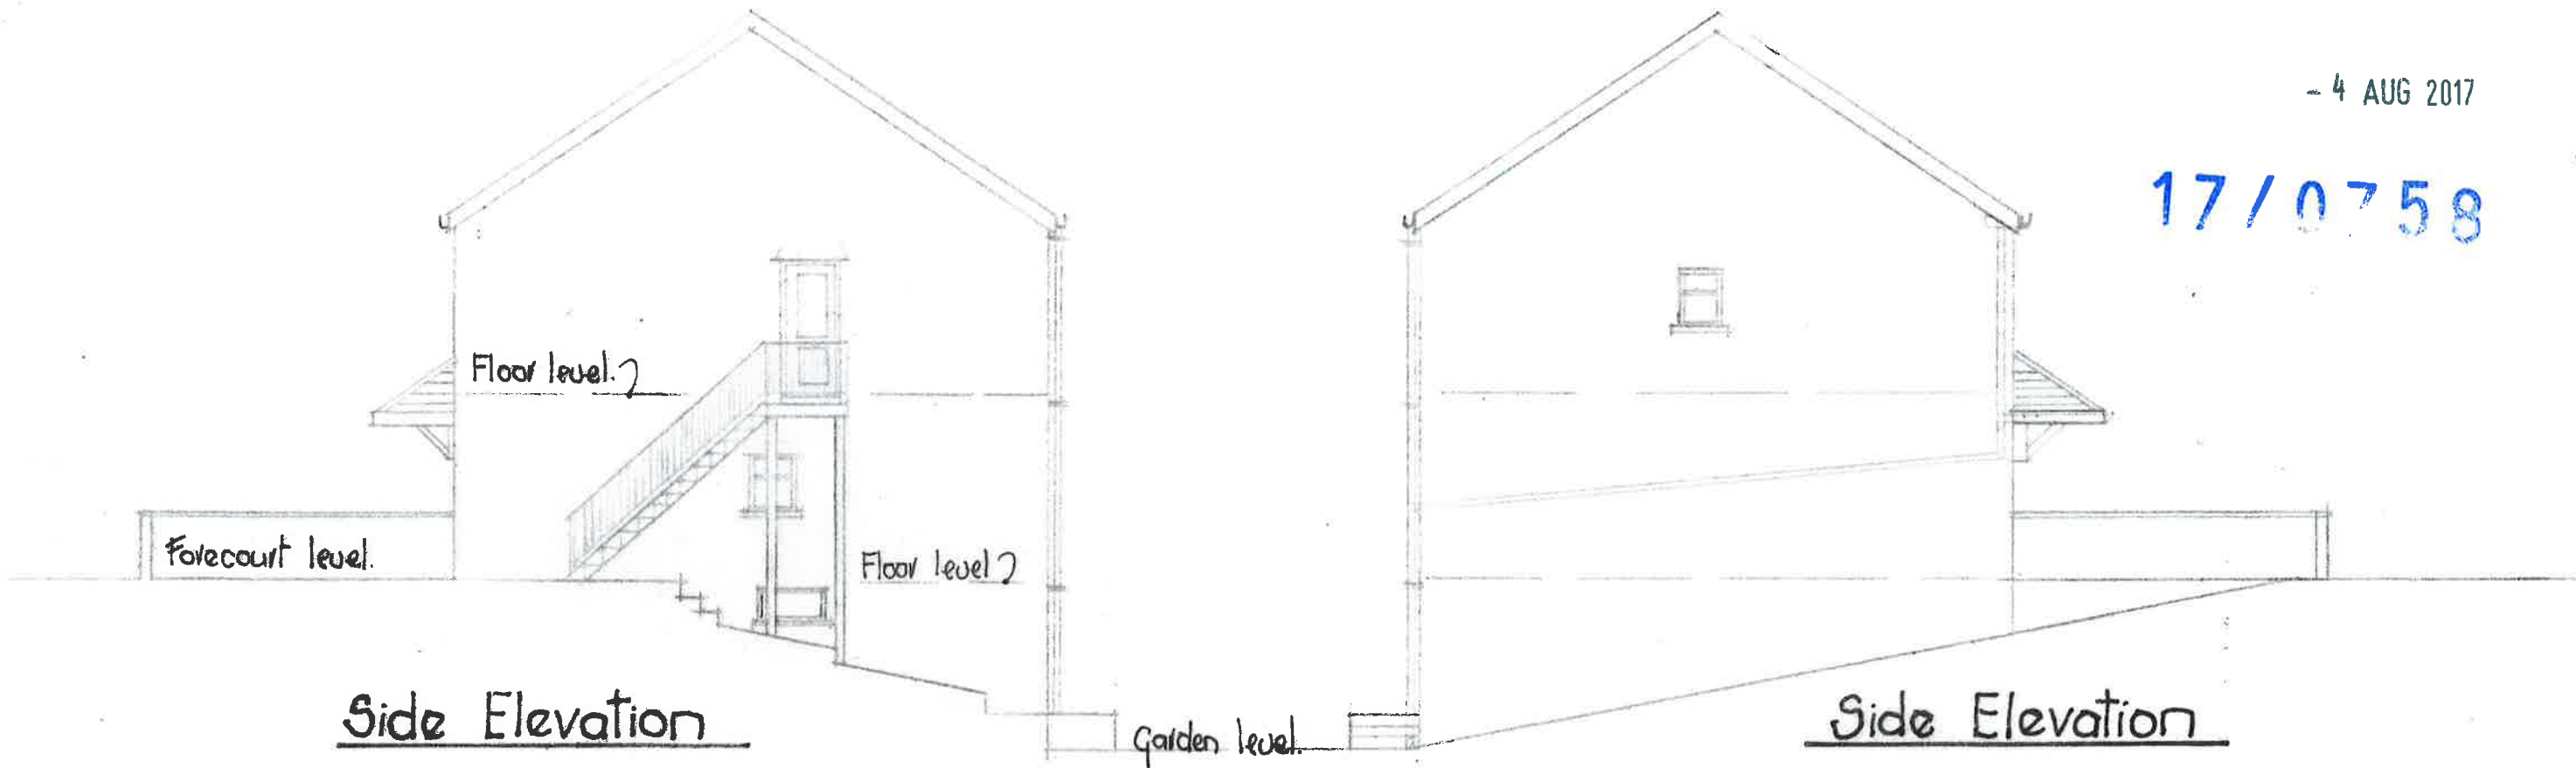

Section A-A

Rear Elevation

Front Elevation