



Full Plans Approved

Note: No readily apparent inspection chambers, proposed drainage i.e. waste water and foul to be, wherever possible, connected to existing drainage system when located and exposed.

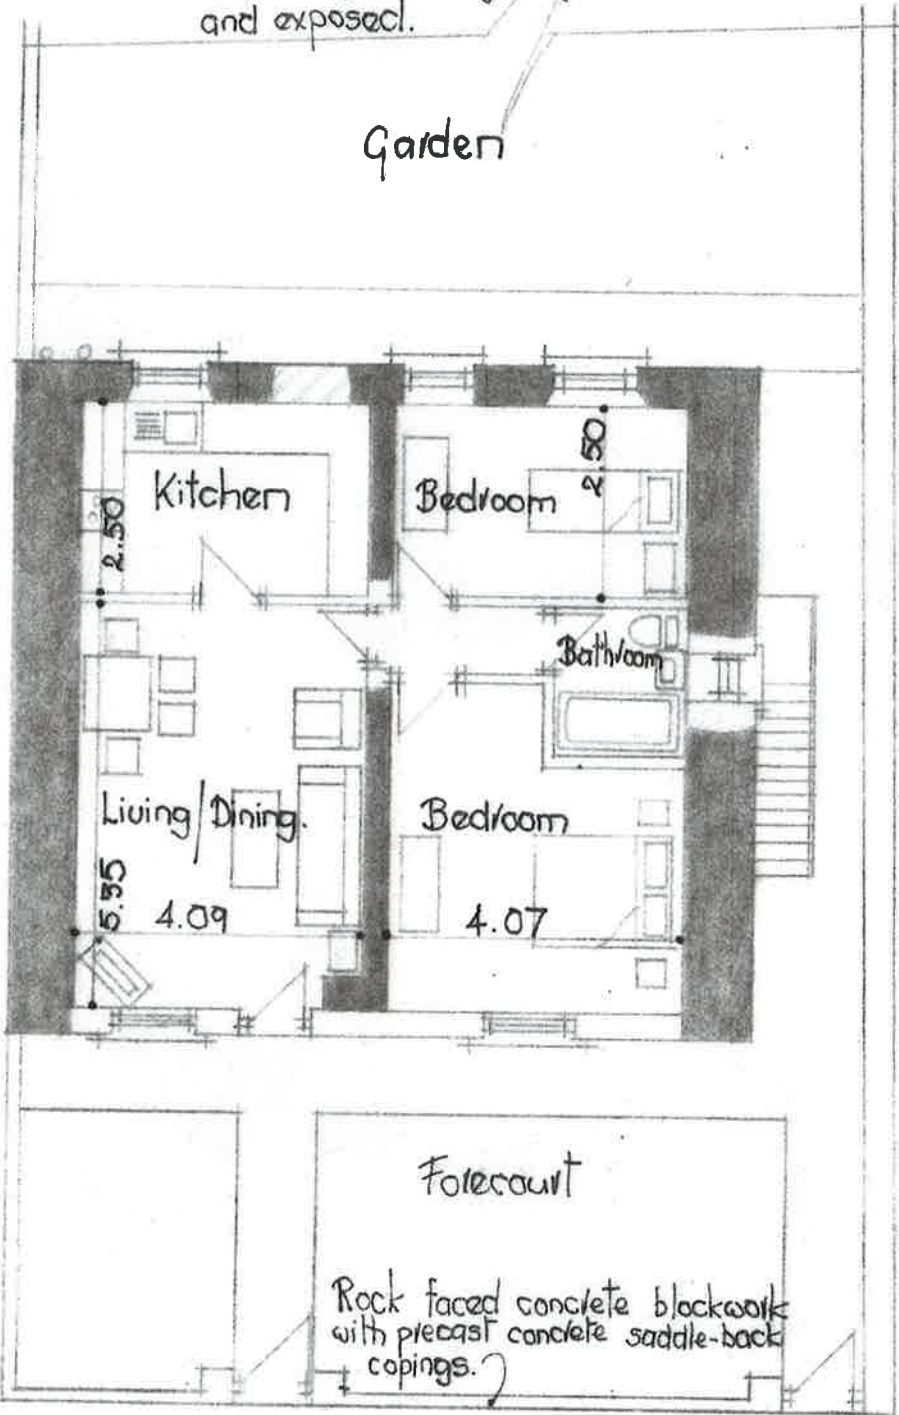


Ground Floor Plan

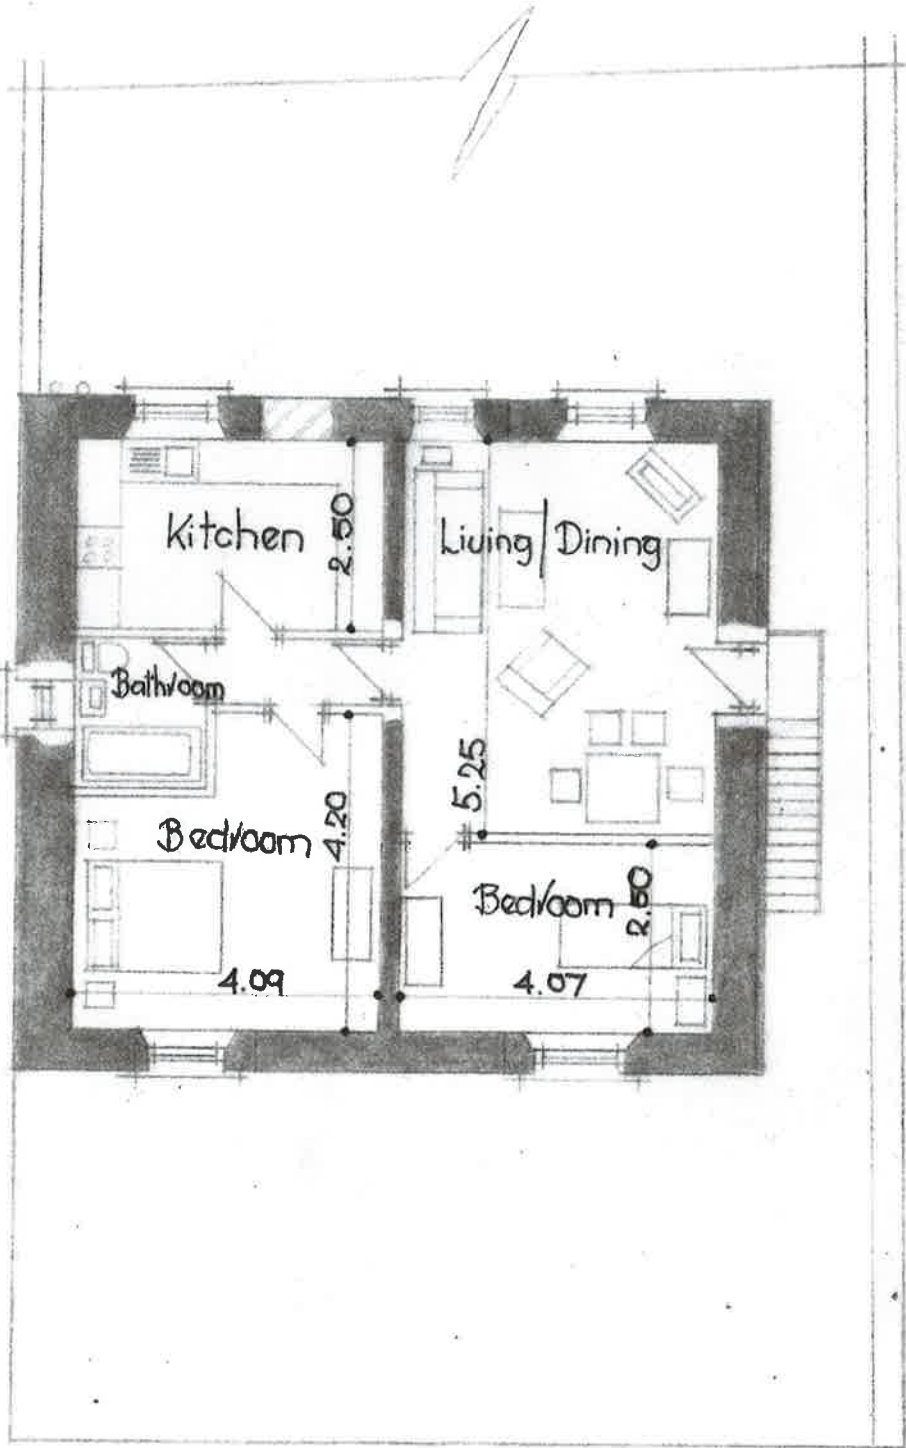

First Floor Plan

PROPOSED

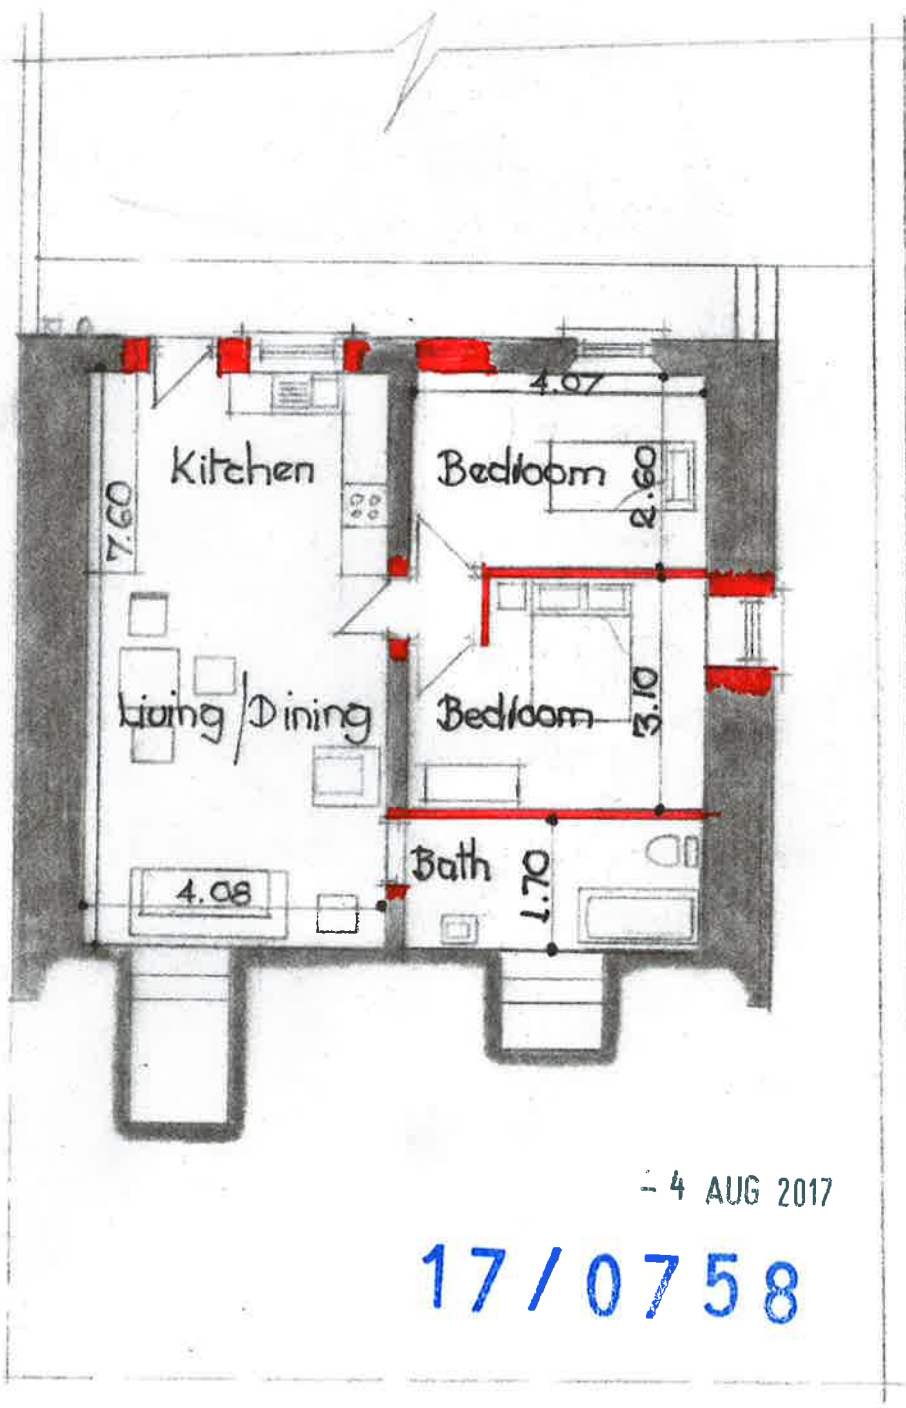

Lower Ground Floor Plan