



— AREA OF WORKS

SITE AREA - 1210 SQM
- 0.121 HECTARE

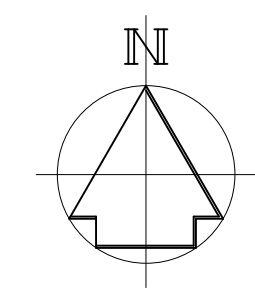

SITE LOCATION PLAN
SCALE 1:1250 @ A1

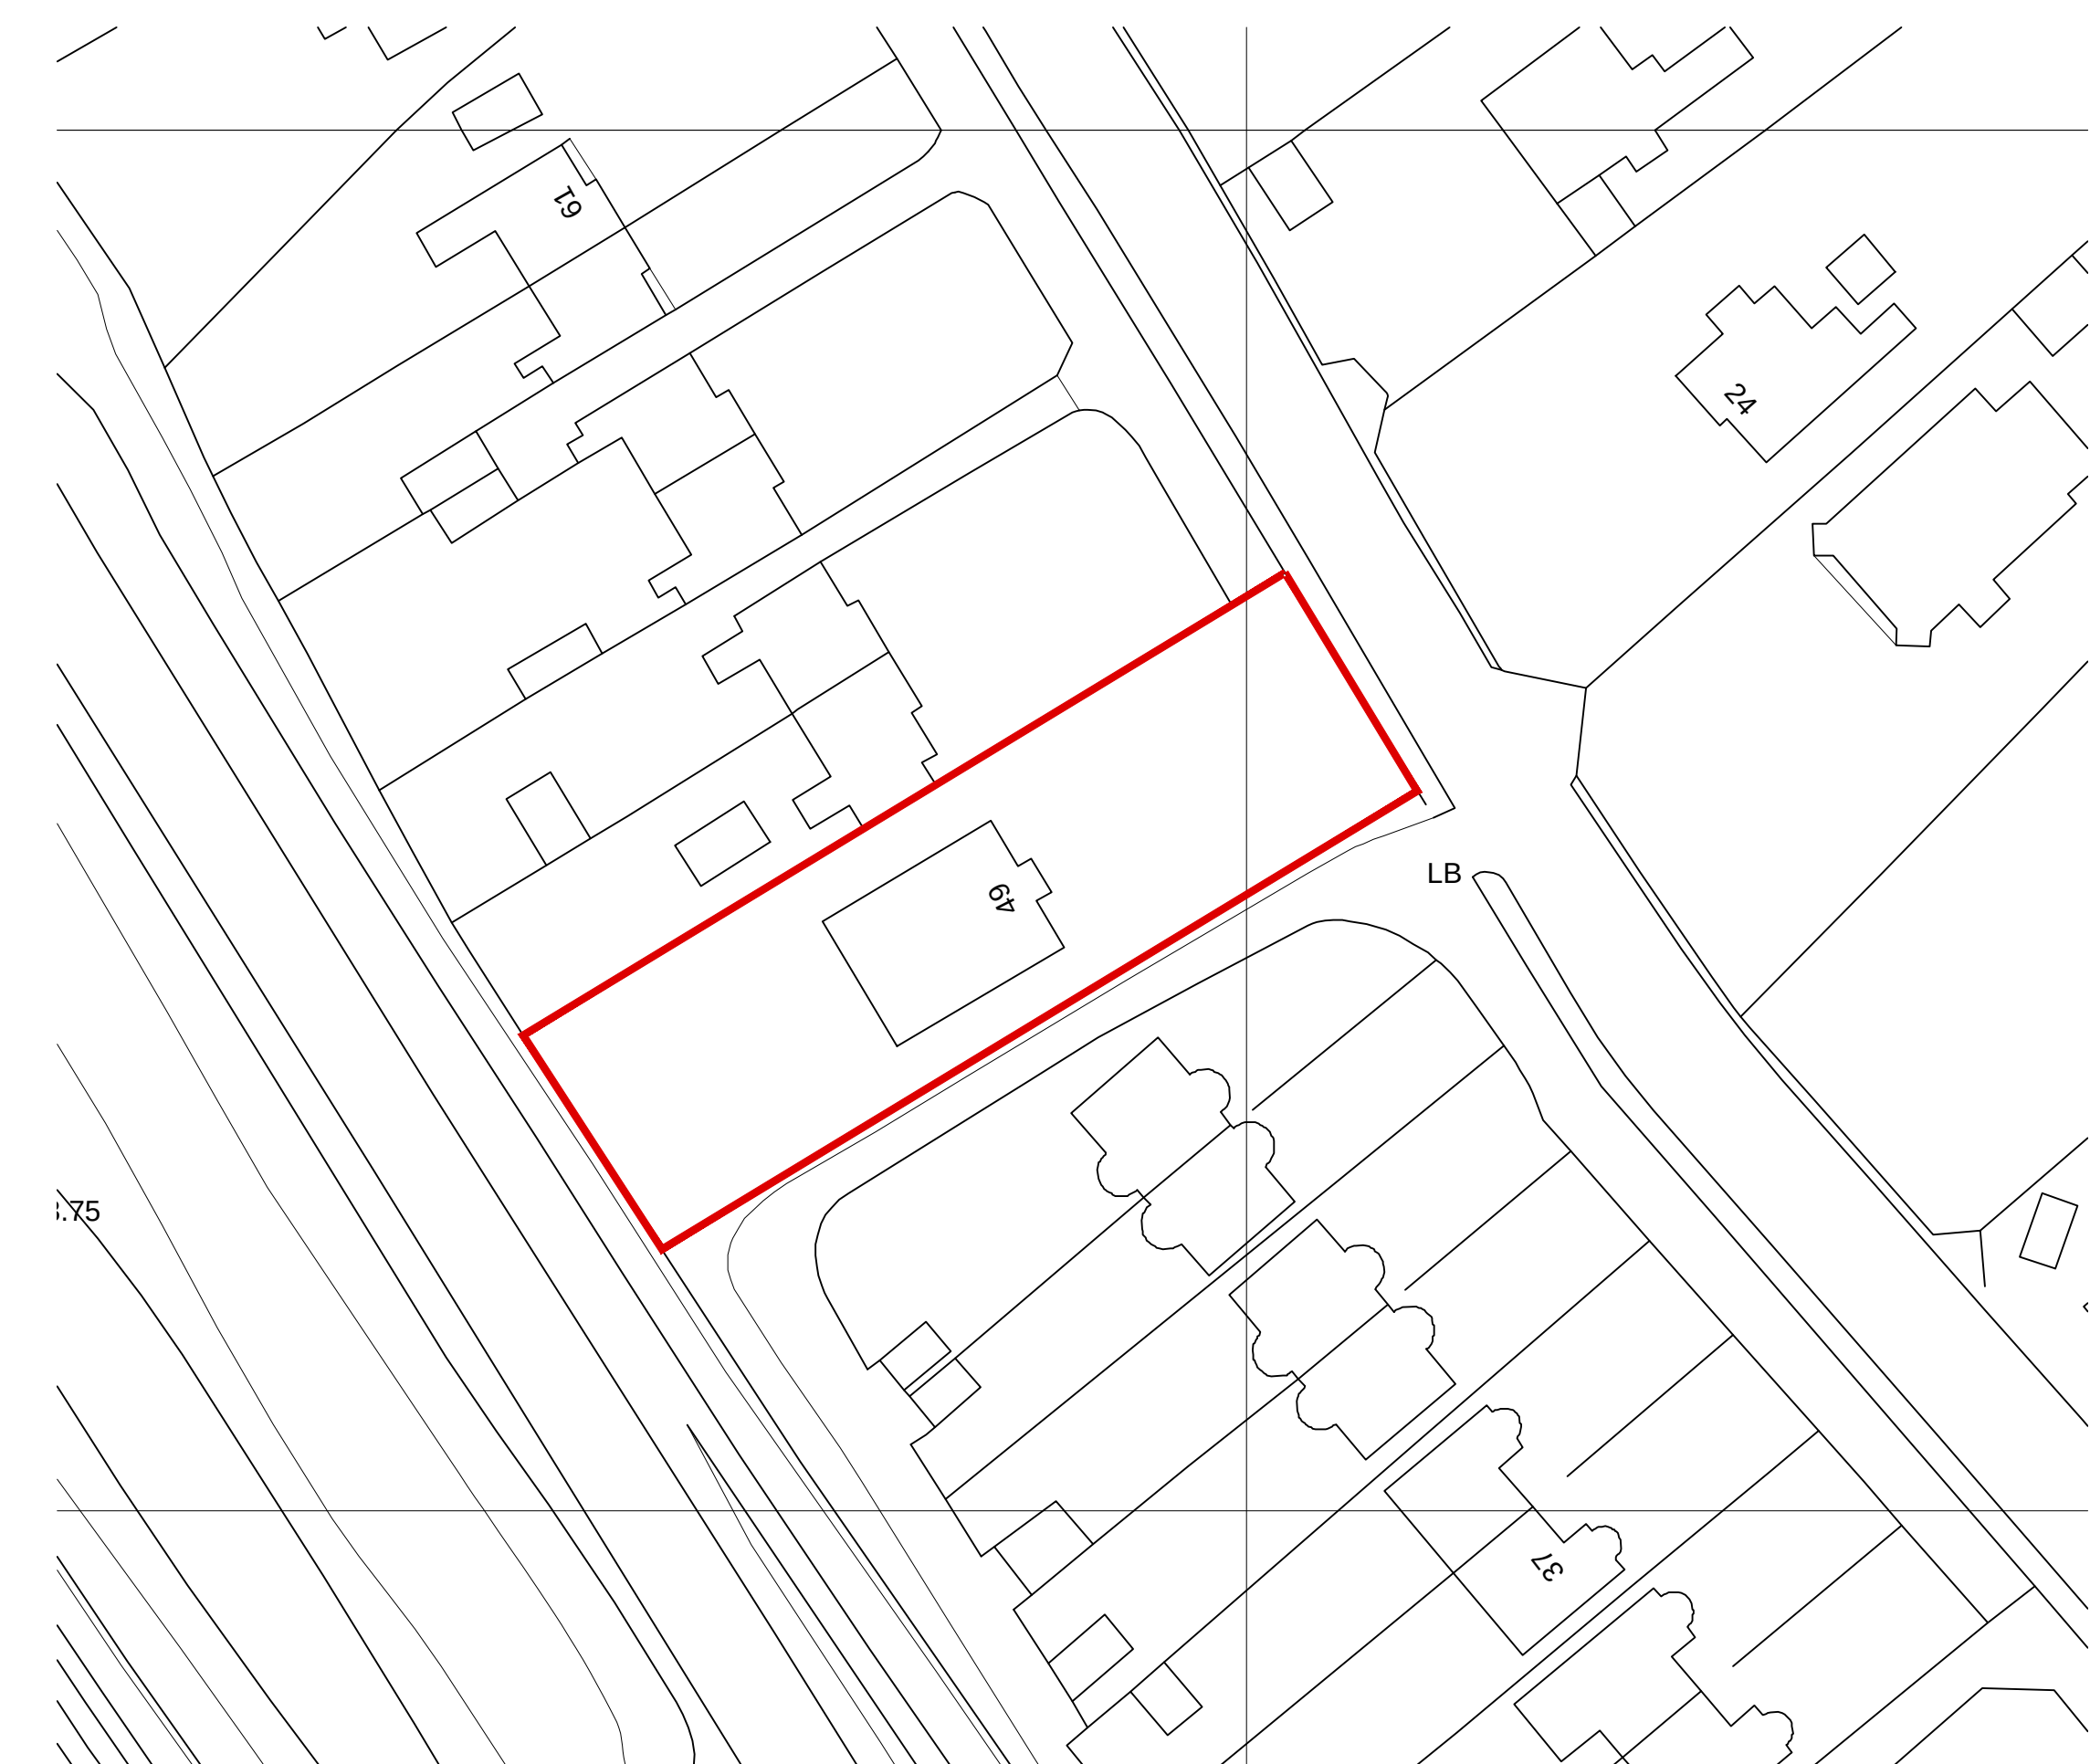

BLOCK PLAN
SCALE 1:500 @ A1

CONVERSION OF EXISTING
BUNGALOW & PROPOSED NEW
GARAGE , 49 DINAS BAGLAN
ROAD PORT TALBOT,
SA12 8DT
SITE LOCATION AND
BLOCK PLAN

APPLICANT: MR S PEARCE DWG: OS01 A1 SHEET