



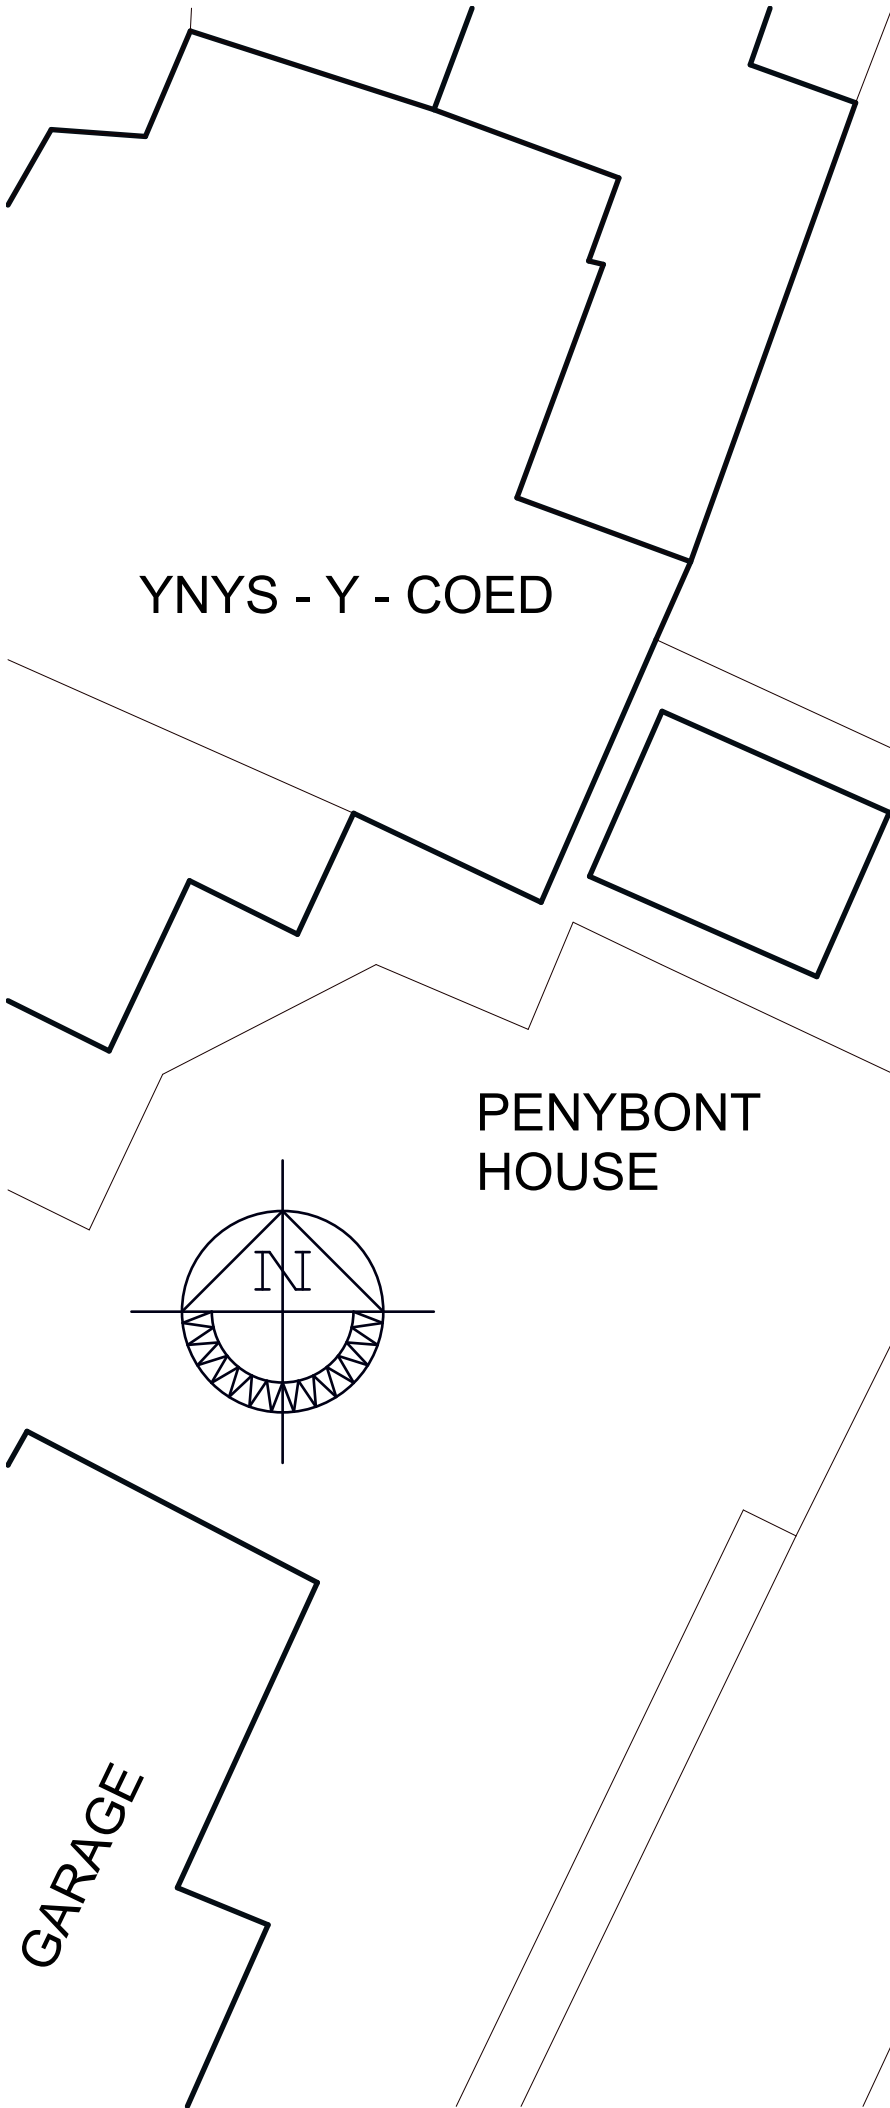

GARBETT PLACE

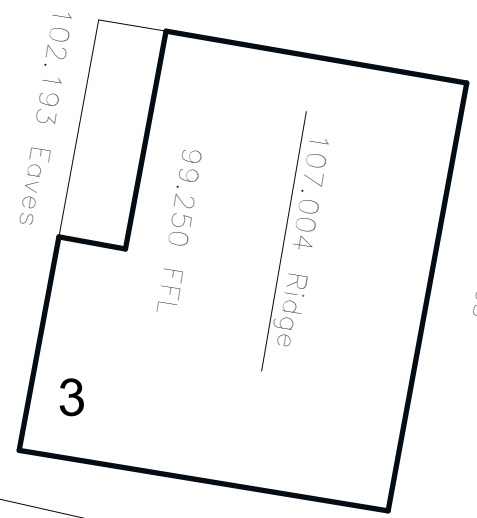

Vehicle Crossover



Revisions
A. Levels added. 06.03.20

LAND ADJACENT TO 3 GARBETT PLACE, CRYNANT, NEATH
Mr & Mrs Thompson

SCHEME DESIGN: Existing Site Plan

2002-02A
1:200 @ A3
January 2020