


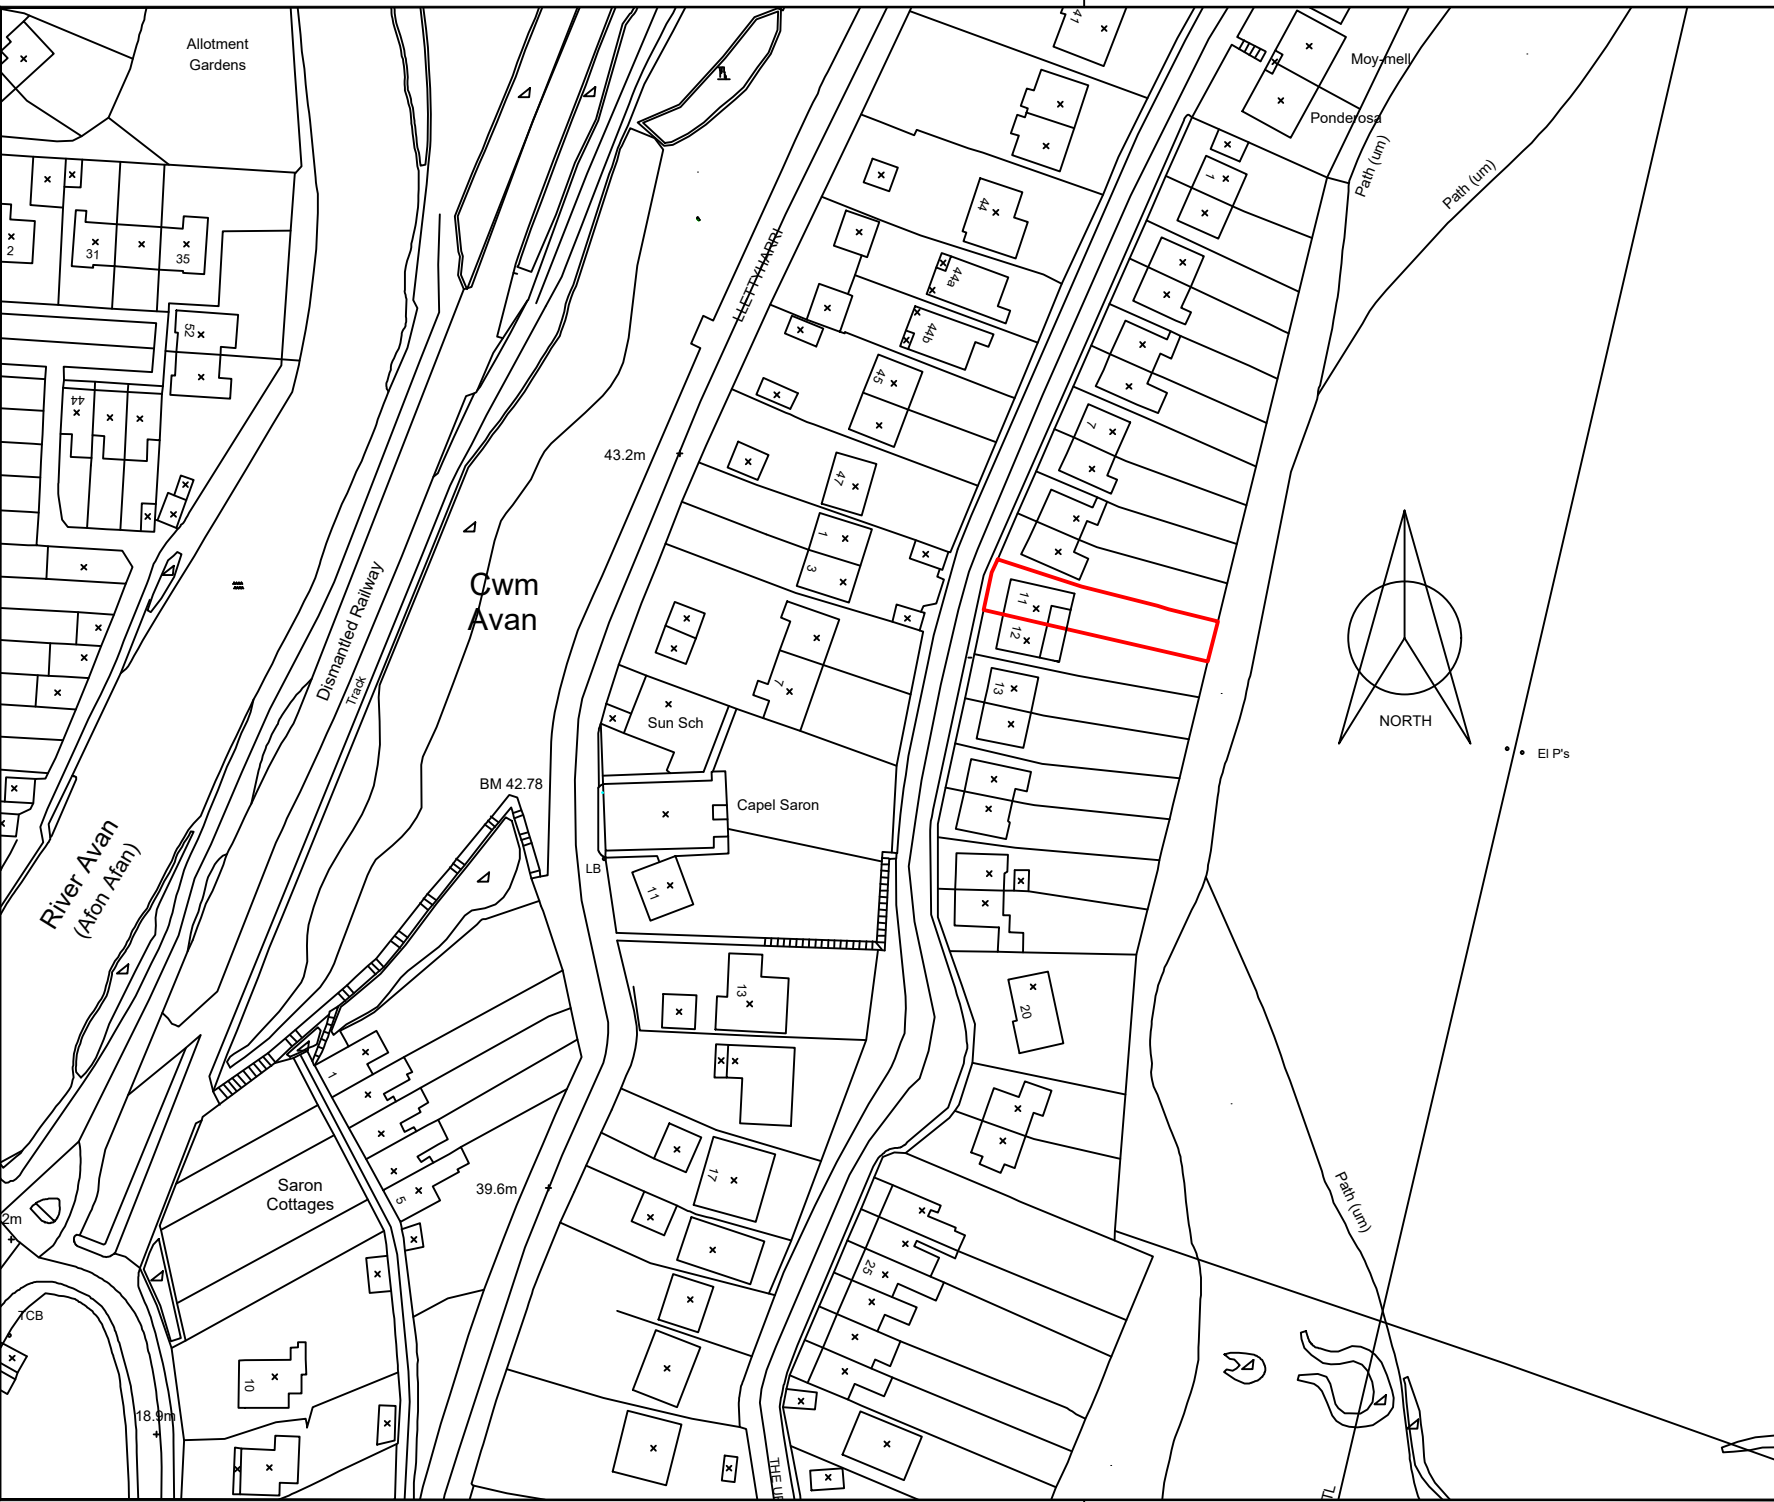

- 1 THIS IS A C.A.D. PRODUCED DRAWING AND SHOULD NOT BE AMENDED BY HAND
- 2 All dimensions in millimetres unless otherwise stated
- 3 Any errors or omissions to be reported to the Designer

11 THE UPLANDS
LOCATION PLAN
PENYCAE
PORT TALBOT

1:1250 B-01