
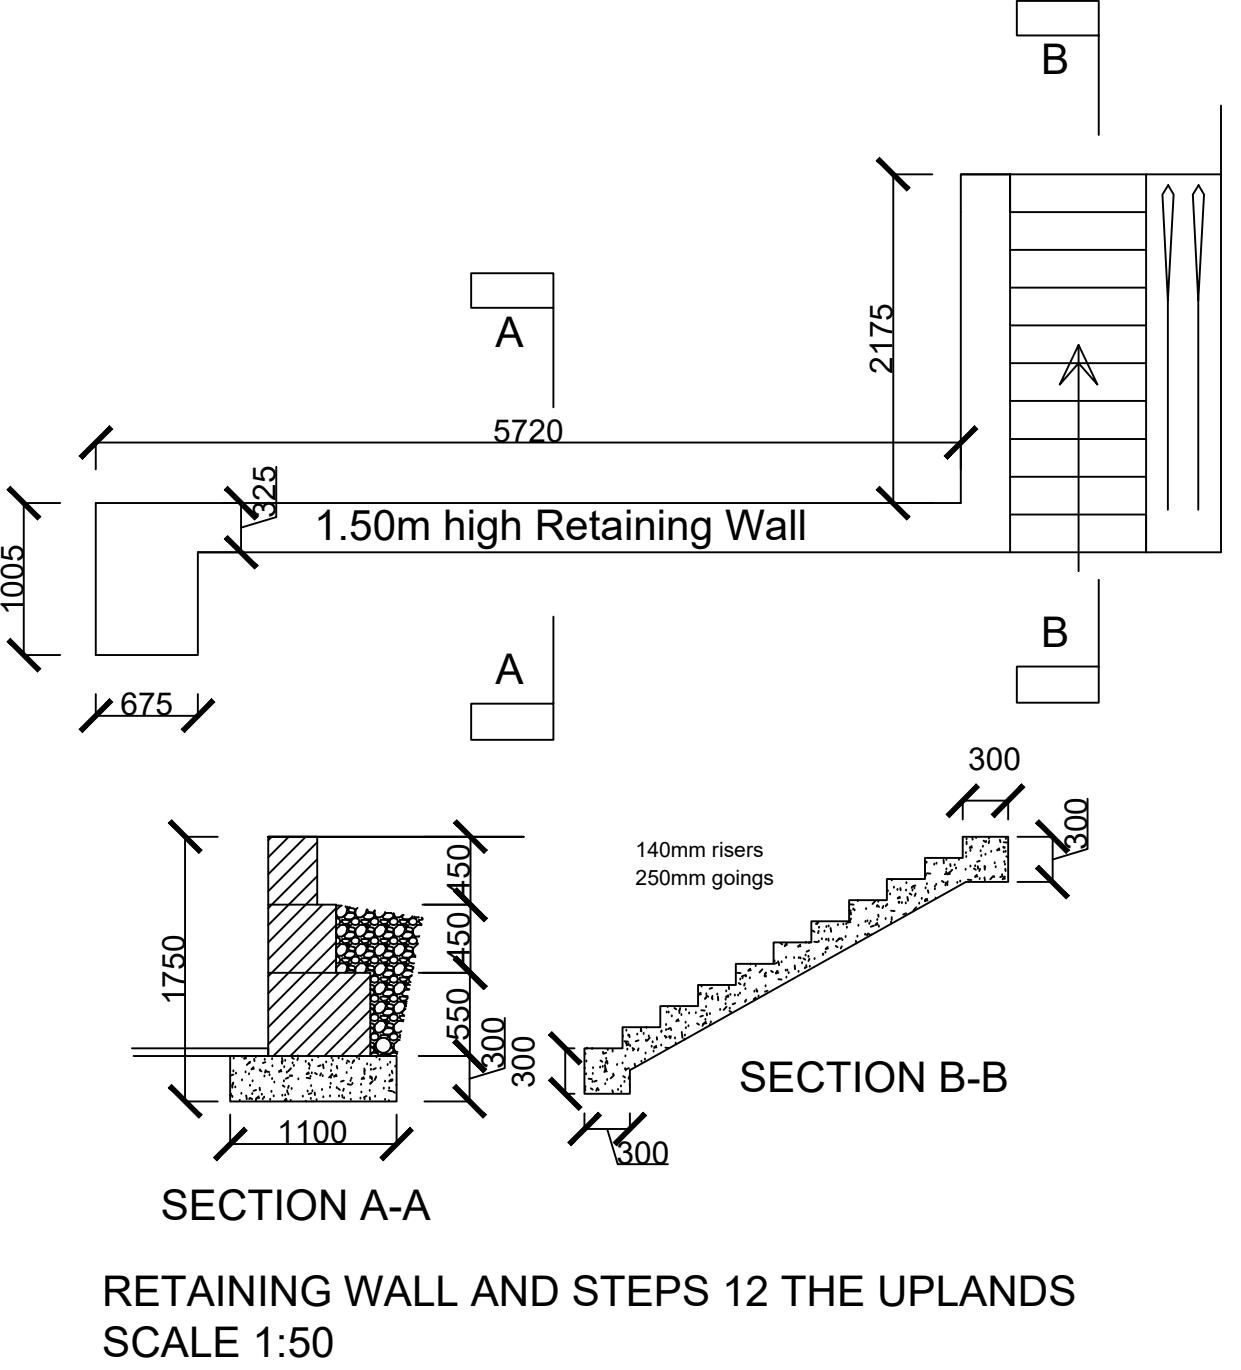
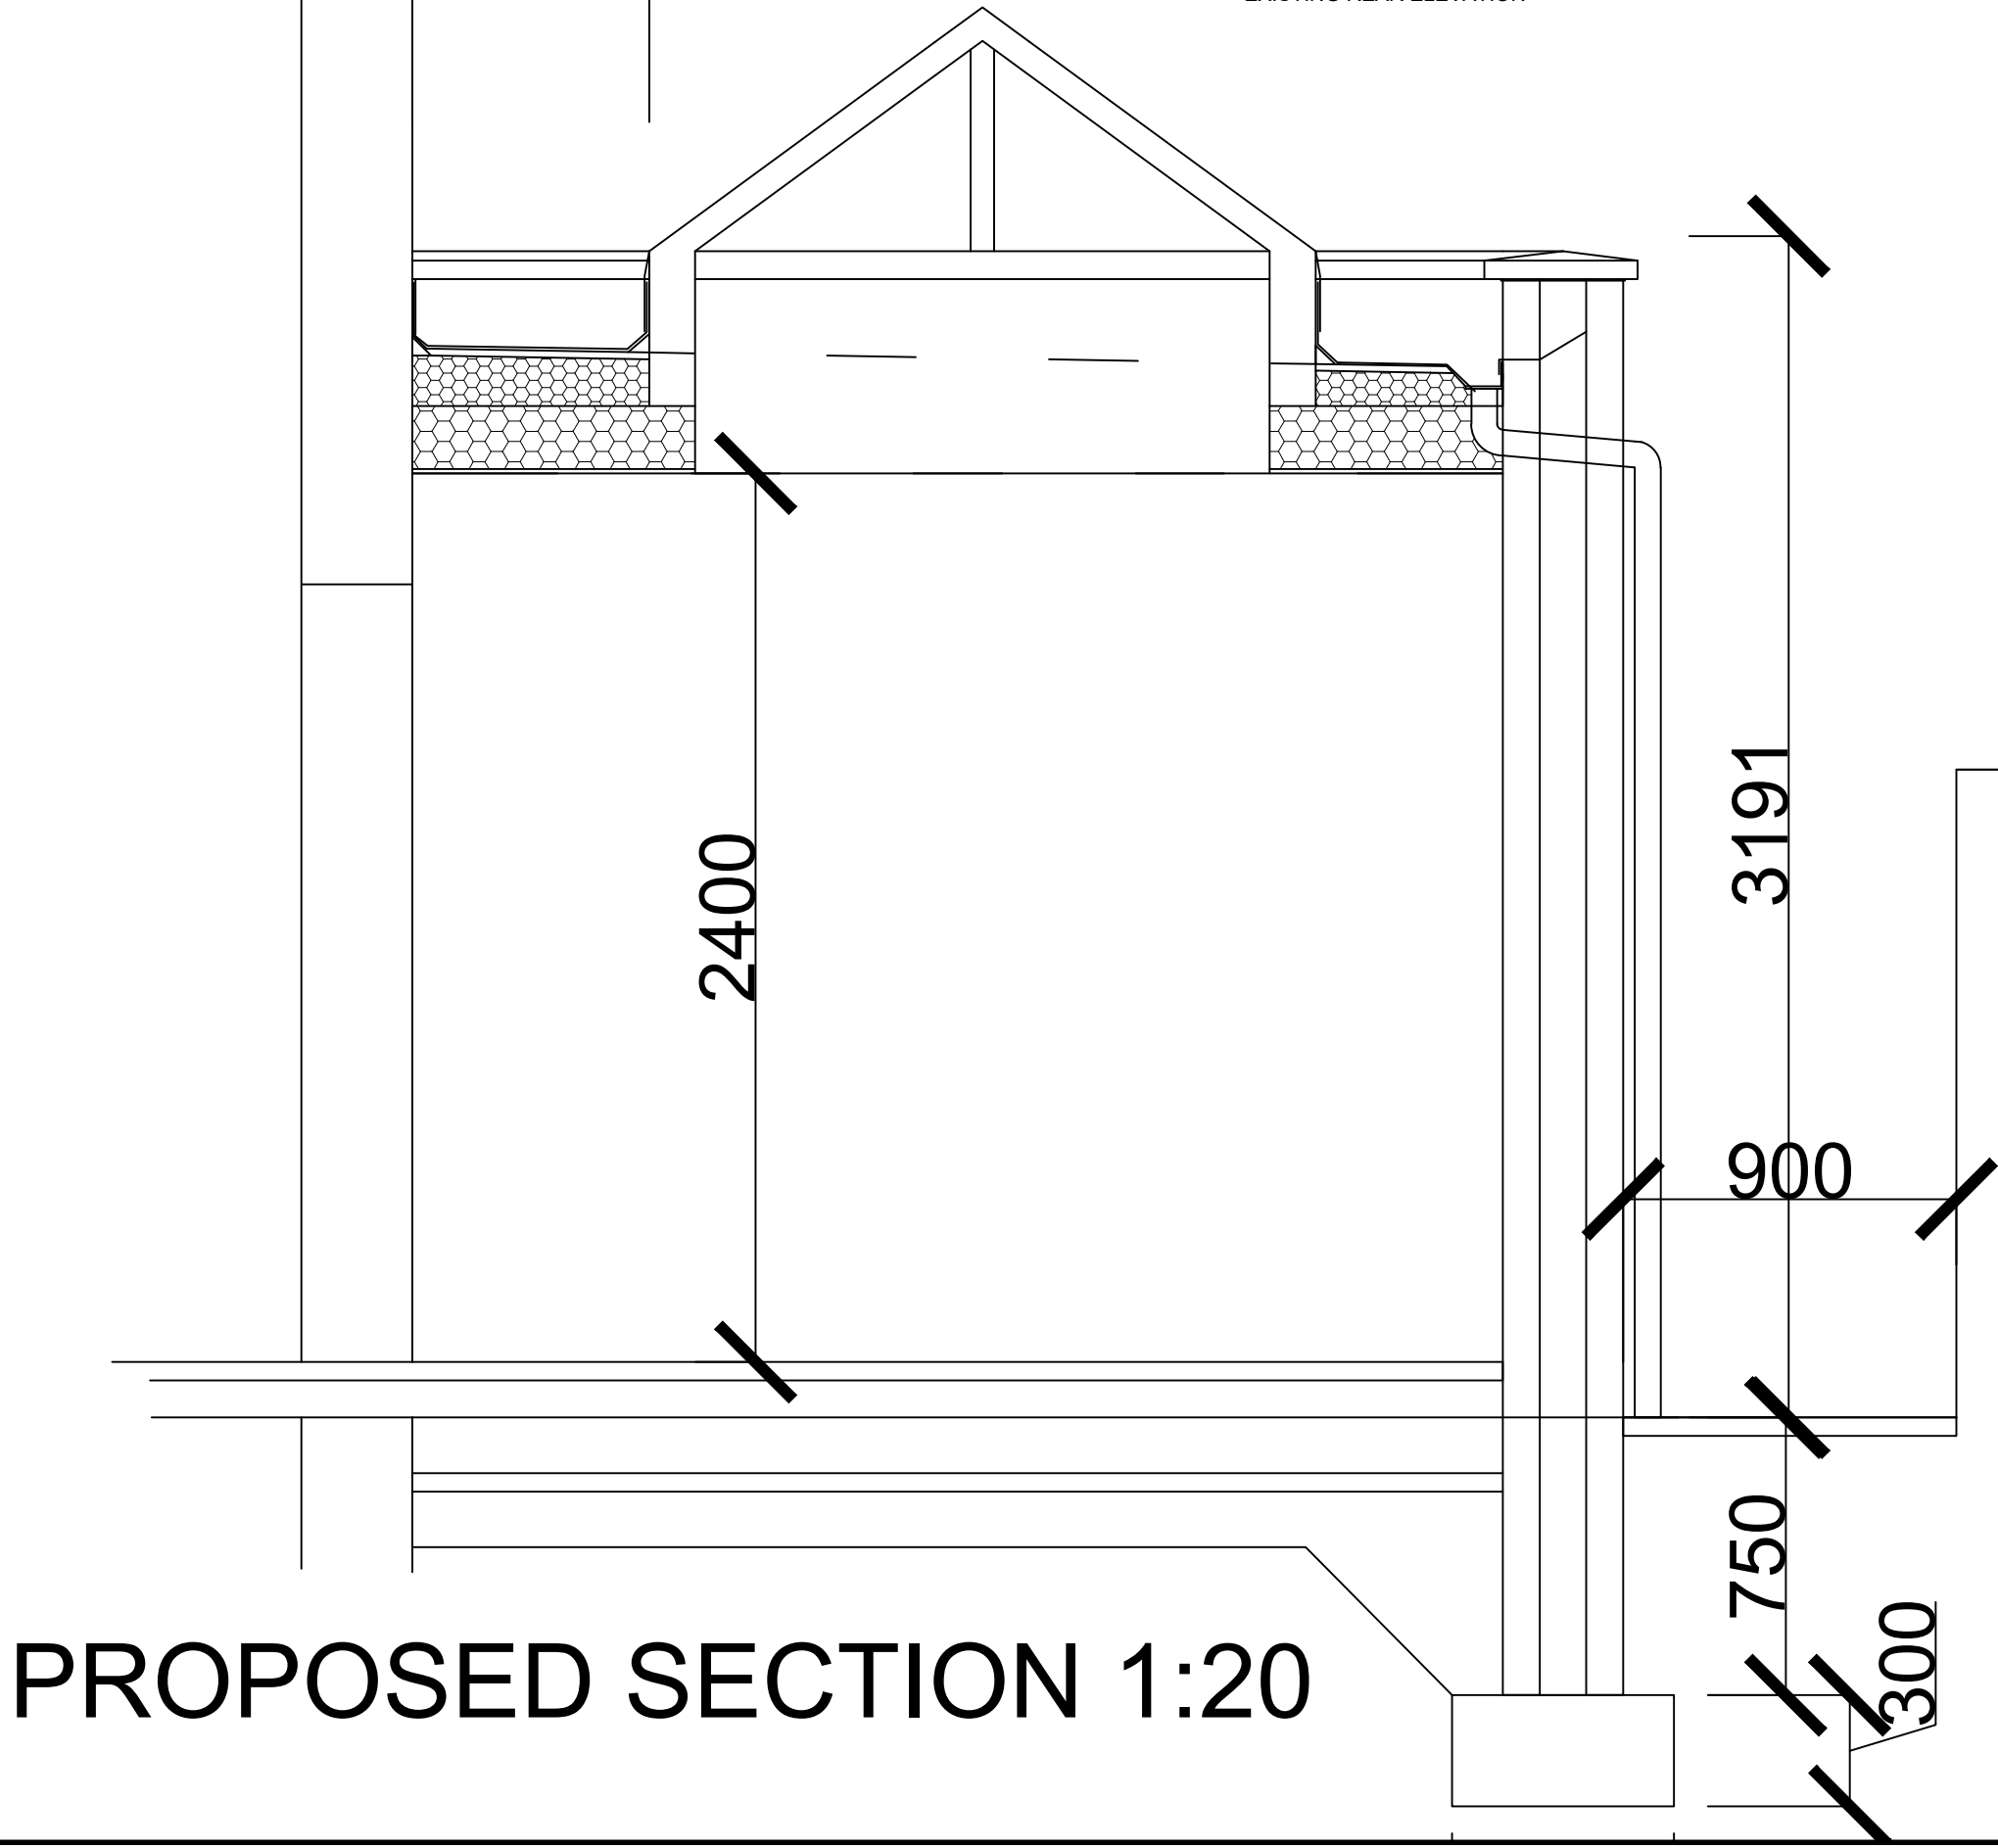
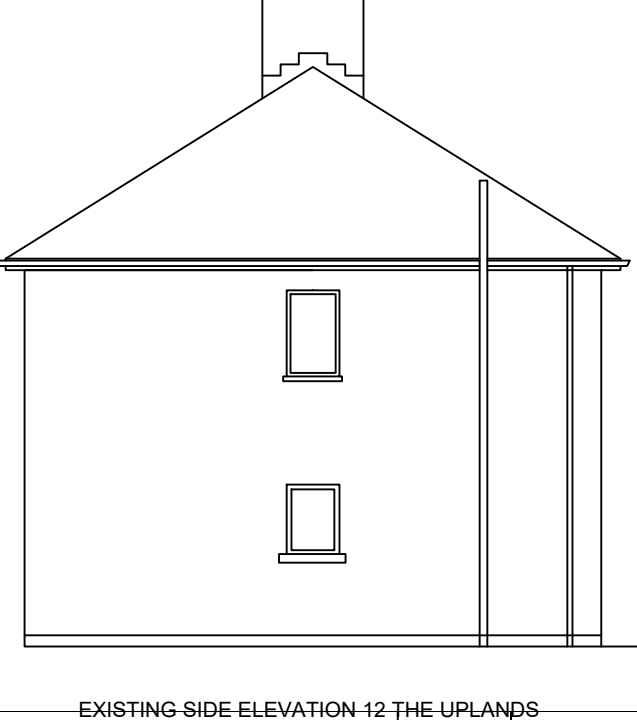
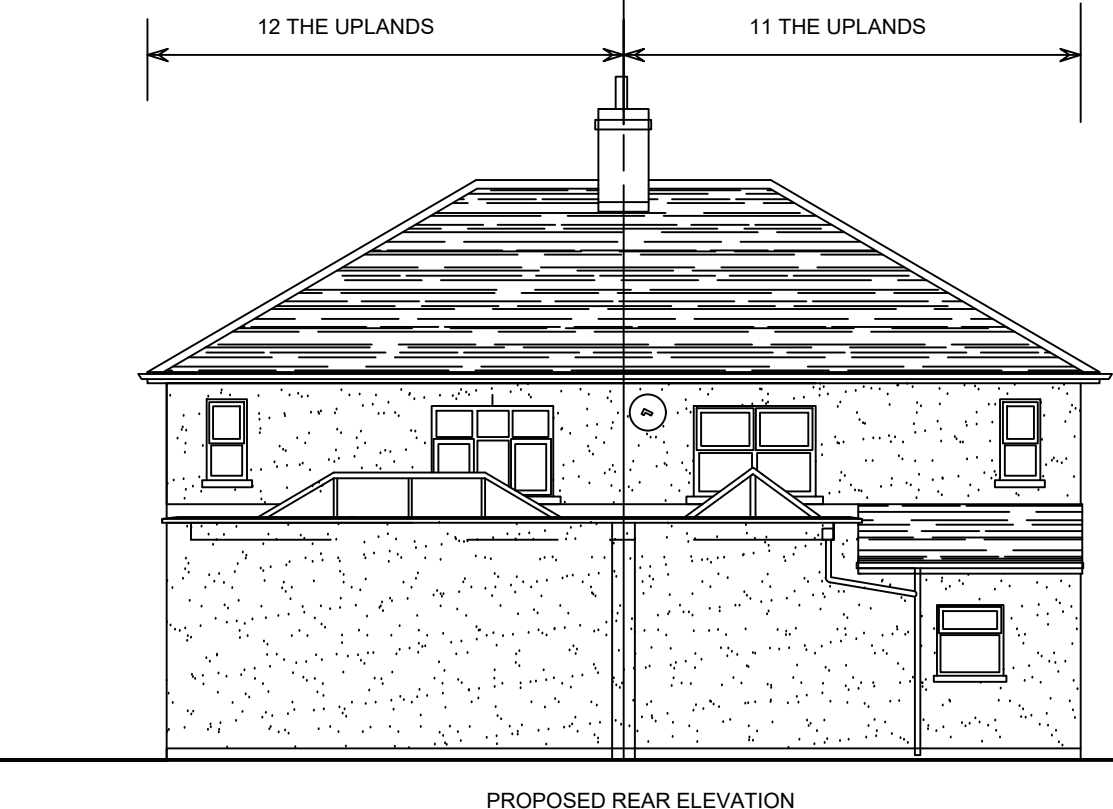
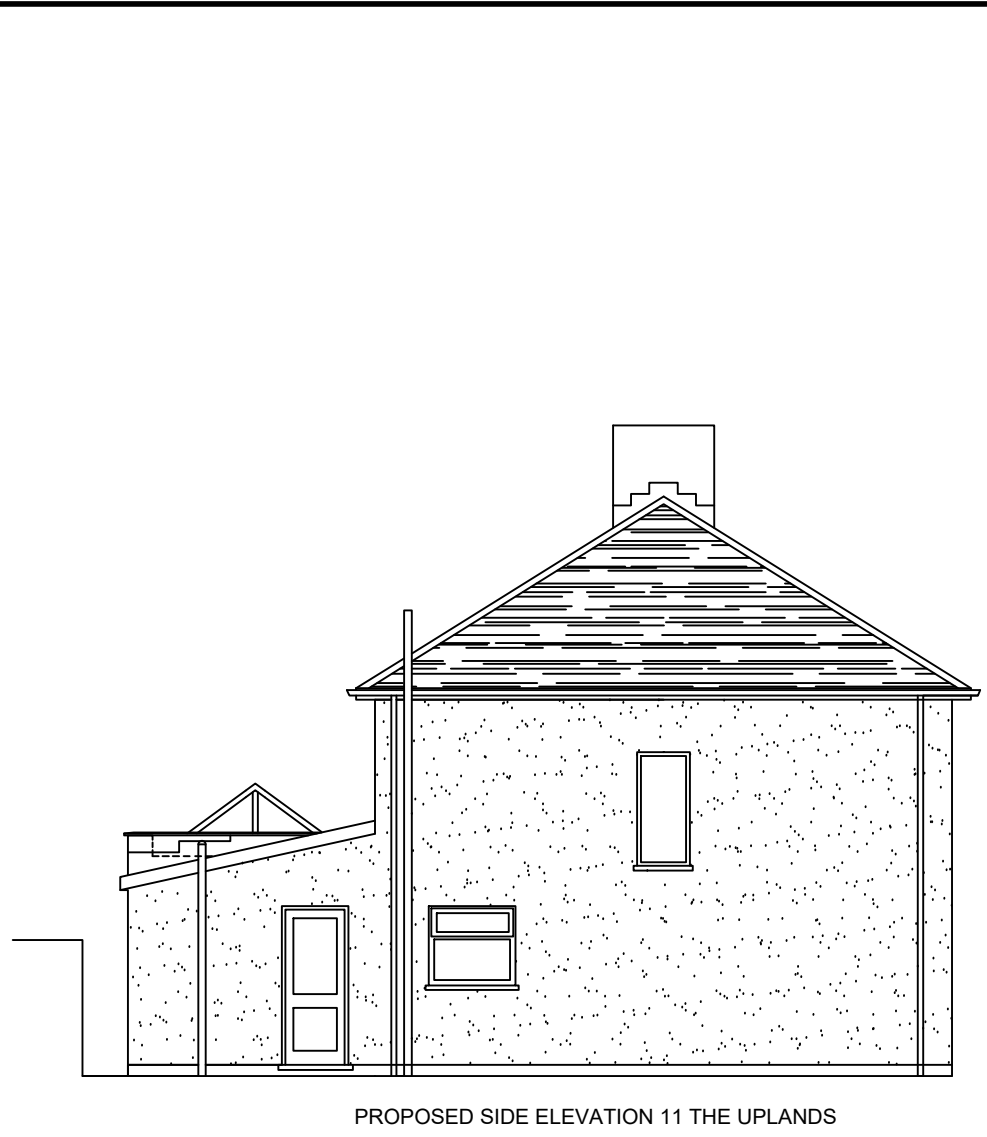
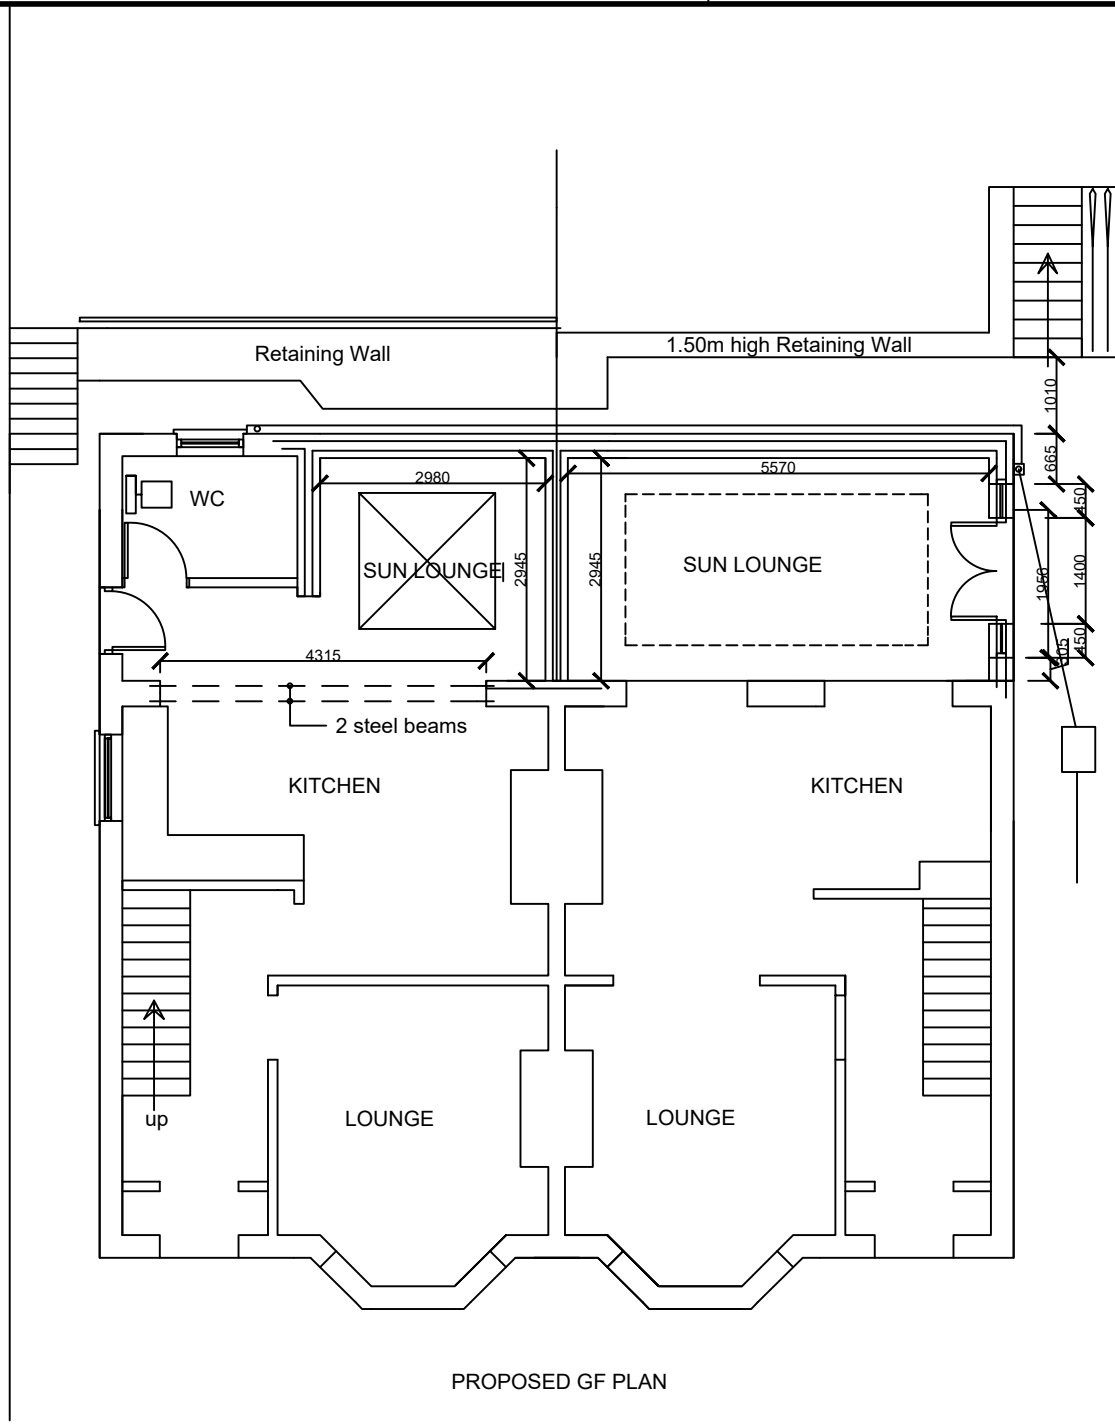
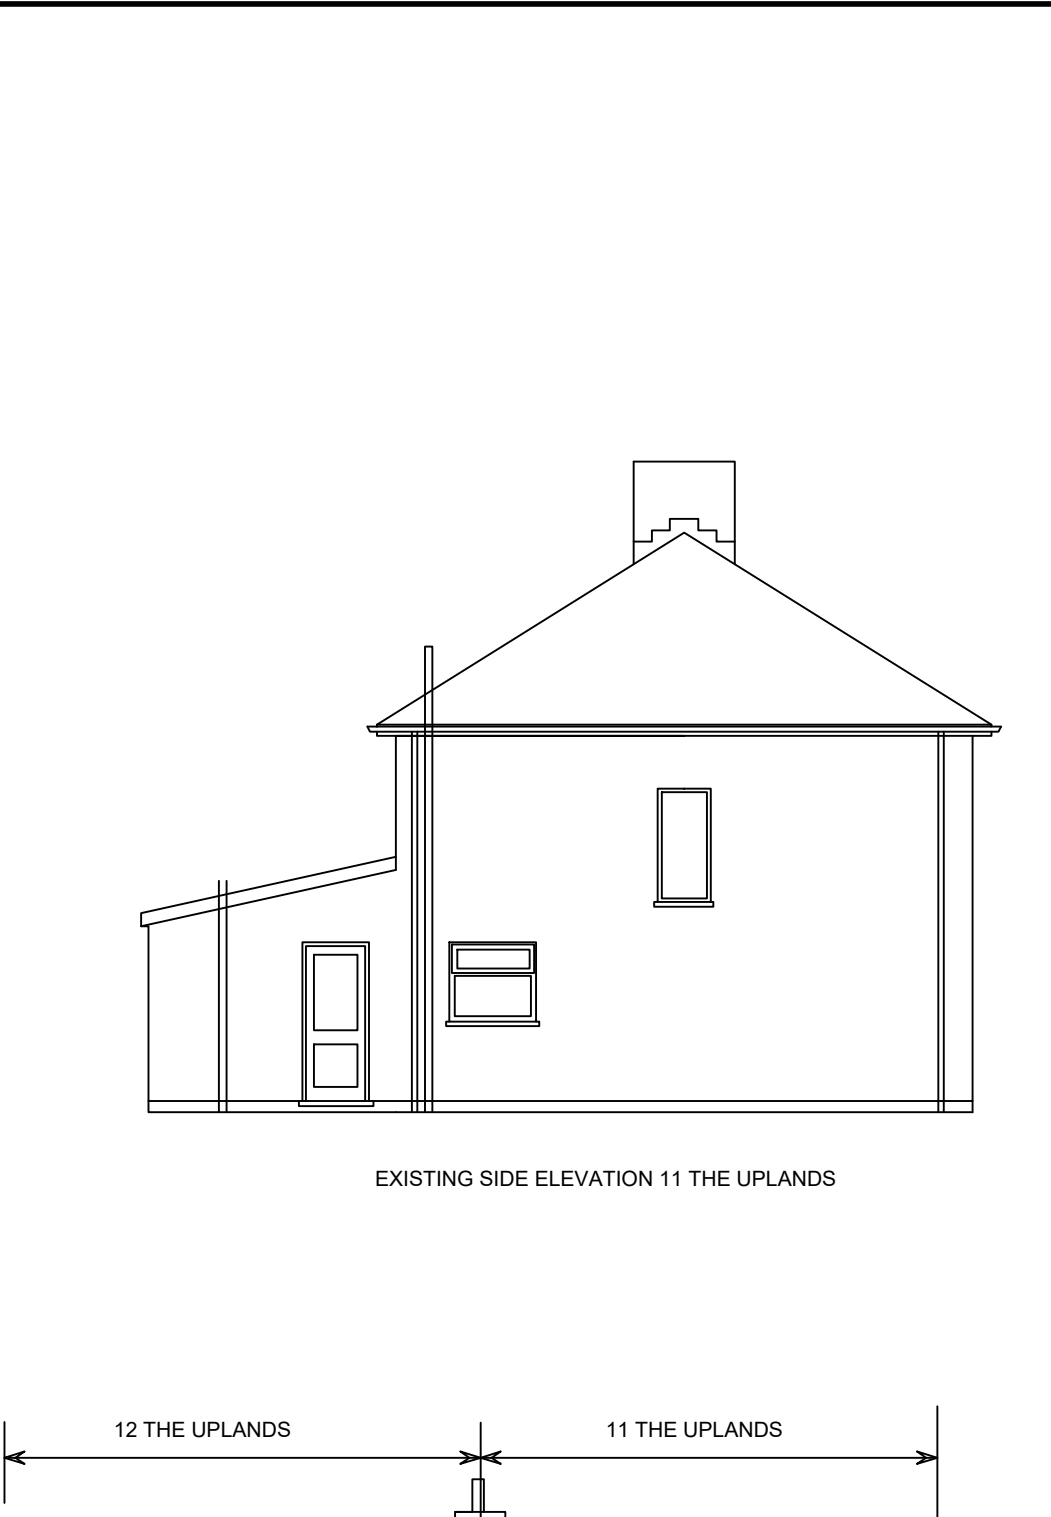


- 1 THIS IS A C.A.D. PRODUCED DRAWING AND SHOULD NOT BE AMENDED BY HAND
- 2 All dimensions in millimetres unless otherwise stated
- 3 Any errors or omissions to be reported to the Designer

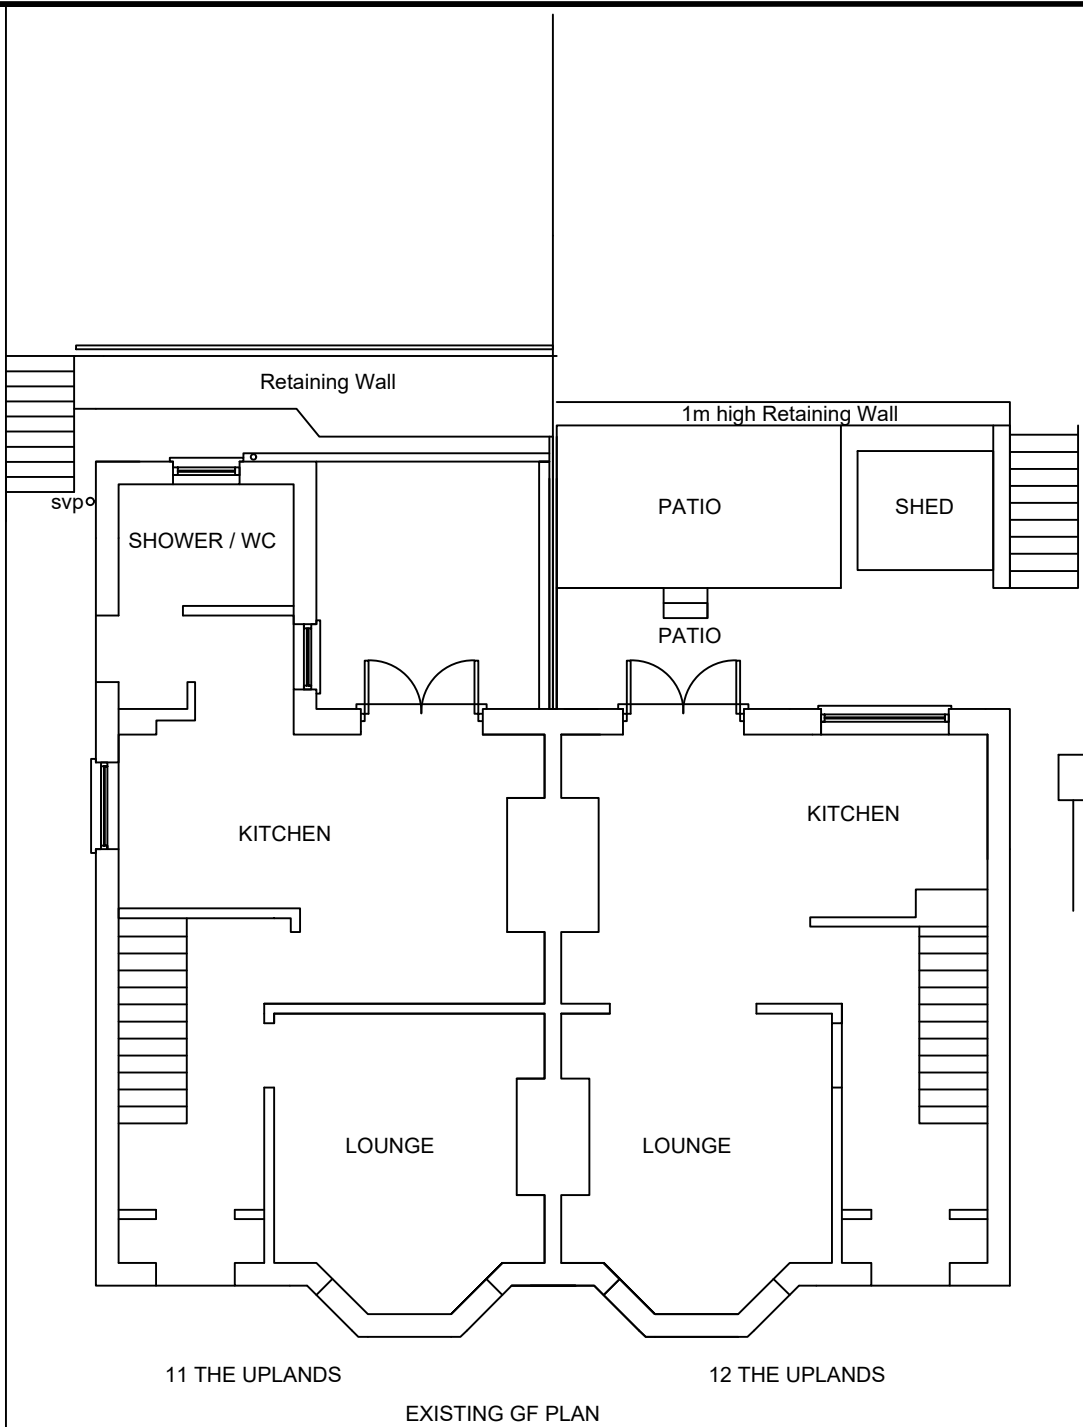

12 THE UPLANDS
EXISTING & PROPOSED
PLANS & ELEVATIONS
& SECTION
SCALE 1:100 & 1:50. No. B-03