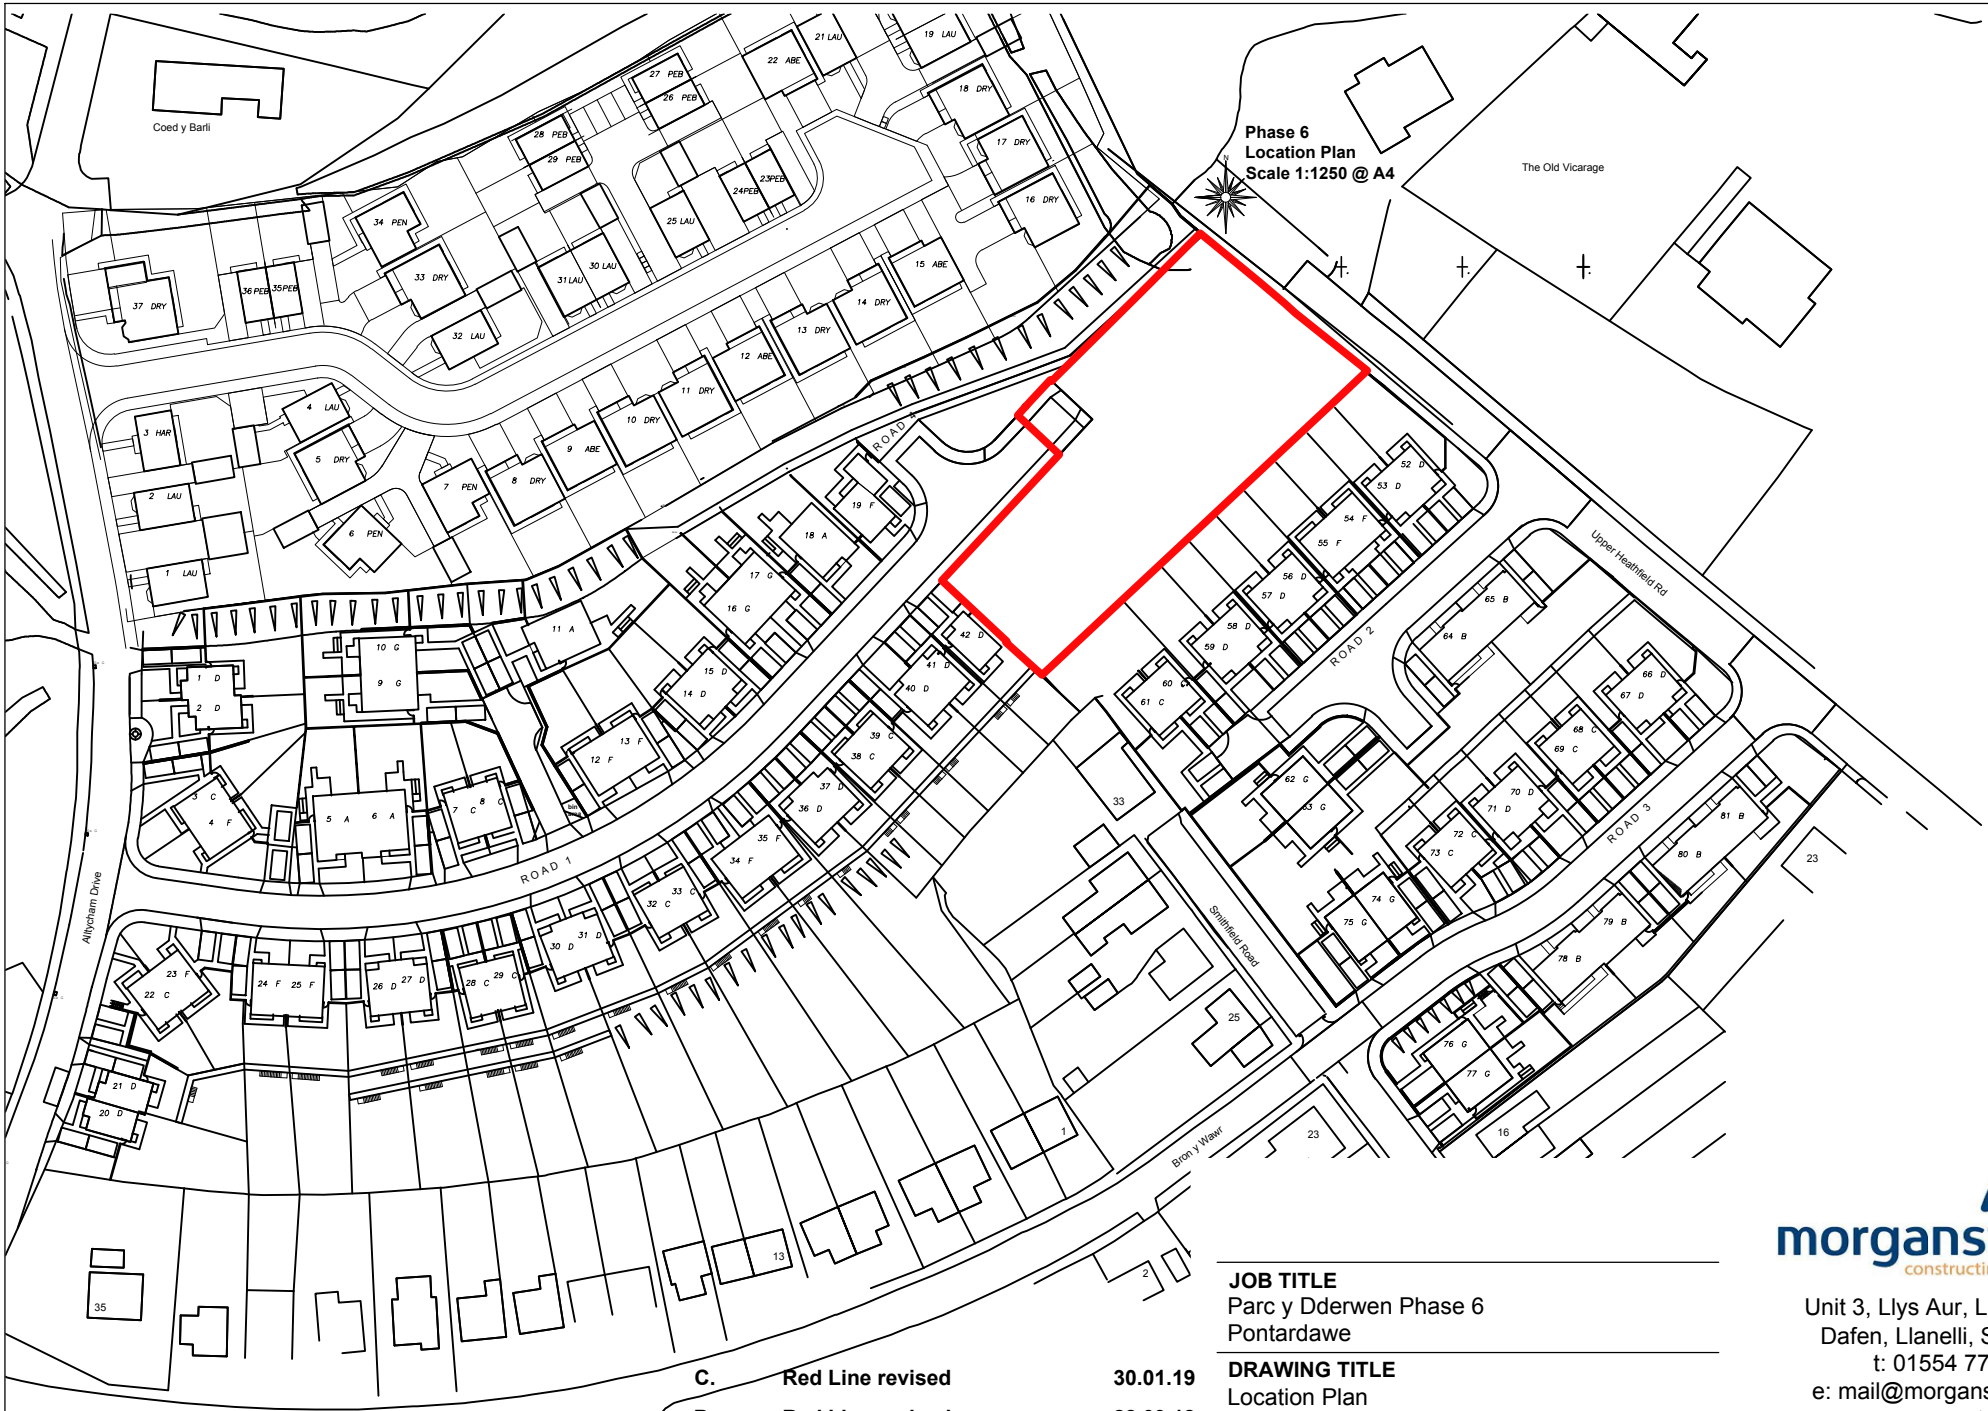


Rev.	Description	Date
C.	Red Line revised	30.01.19
B.	Red Line revised	28.09.18
A.	Red Line revised as requested by Planning Officer	06.07.18

JOB TITLE
Parc y Dderwen Phase 6
Pontardawe

DRAWING TITLE
Location Plan

SCALE:	DRAWING NO.
1:1250 @ A4	NB30.PL.LOC

REV.	FIRST ISSUE:
c.	24.04.2018

morganstone
constructing the future

Unit 3, Llys Aur, Llanelli Gate,
Dafen, Llanelli, SA14 8LQ.
t: 01554 779126
e: mail@morganstone.co.uk
www.morganstone.co.uk

This drawing is copyright ©
NOTE: Do not scale from this drawing.
Work to figured dimensions only.