
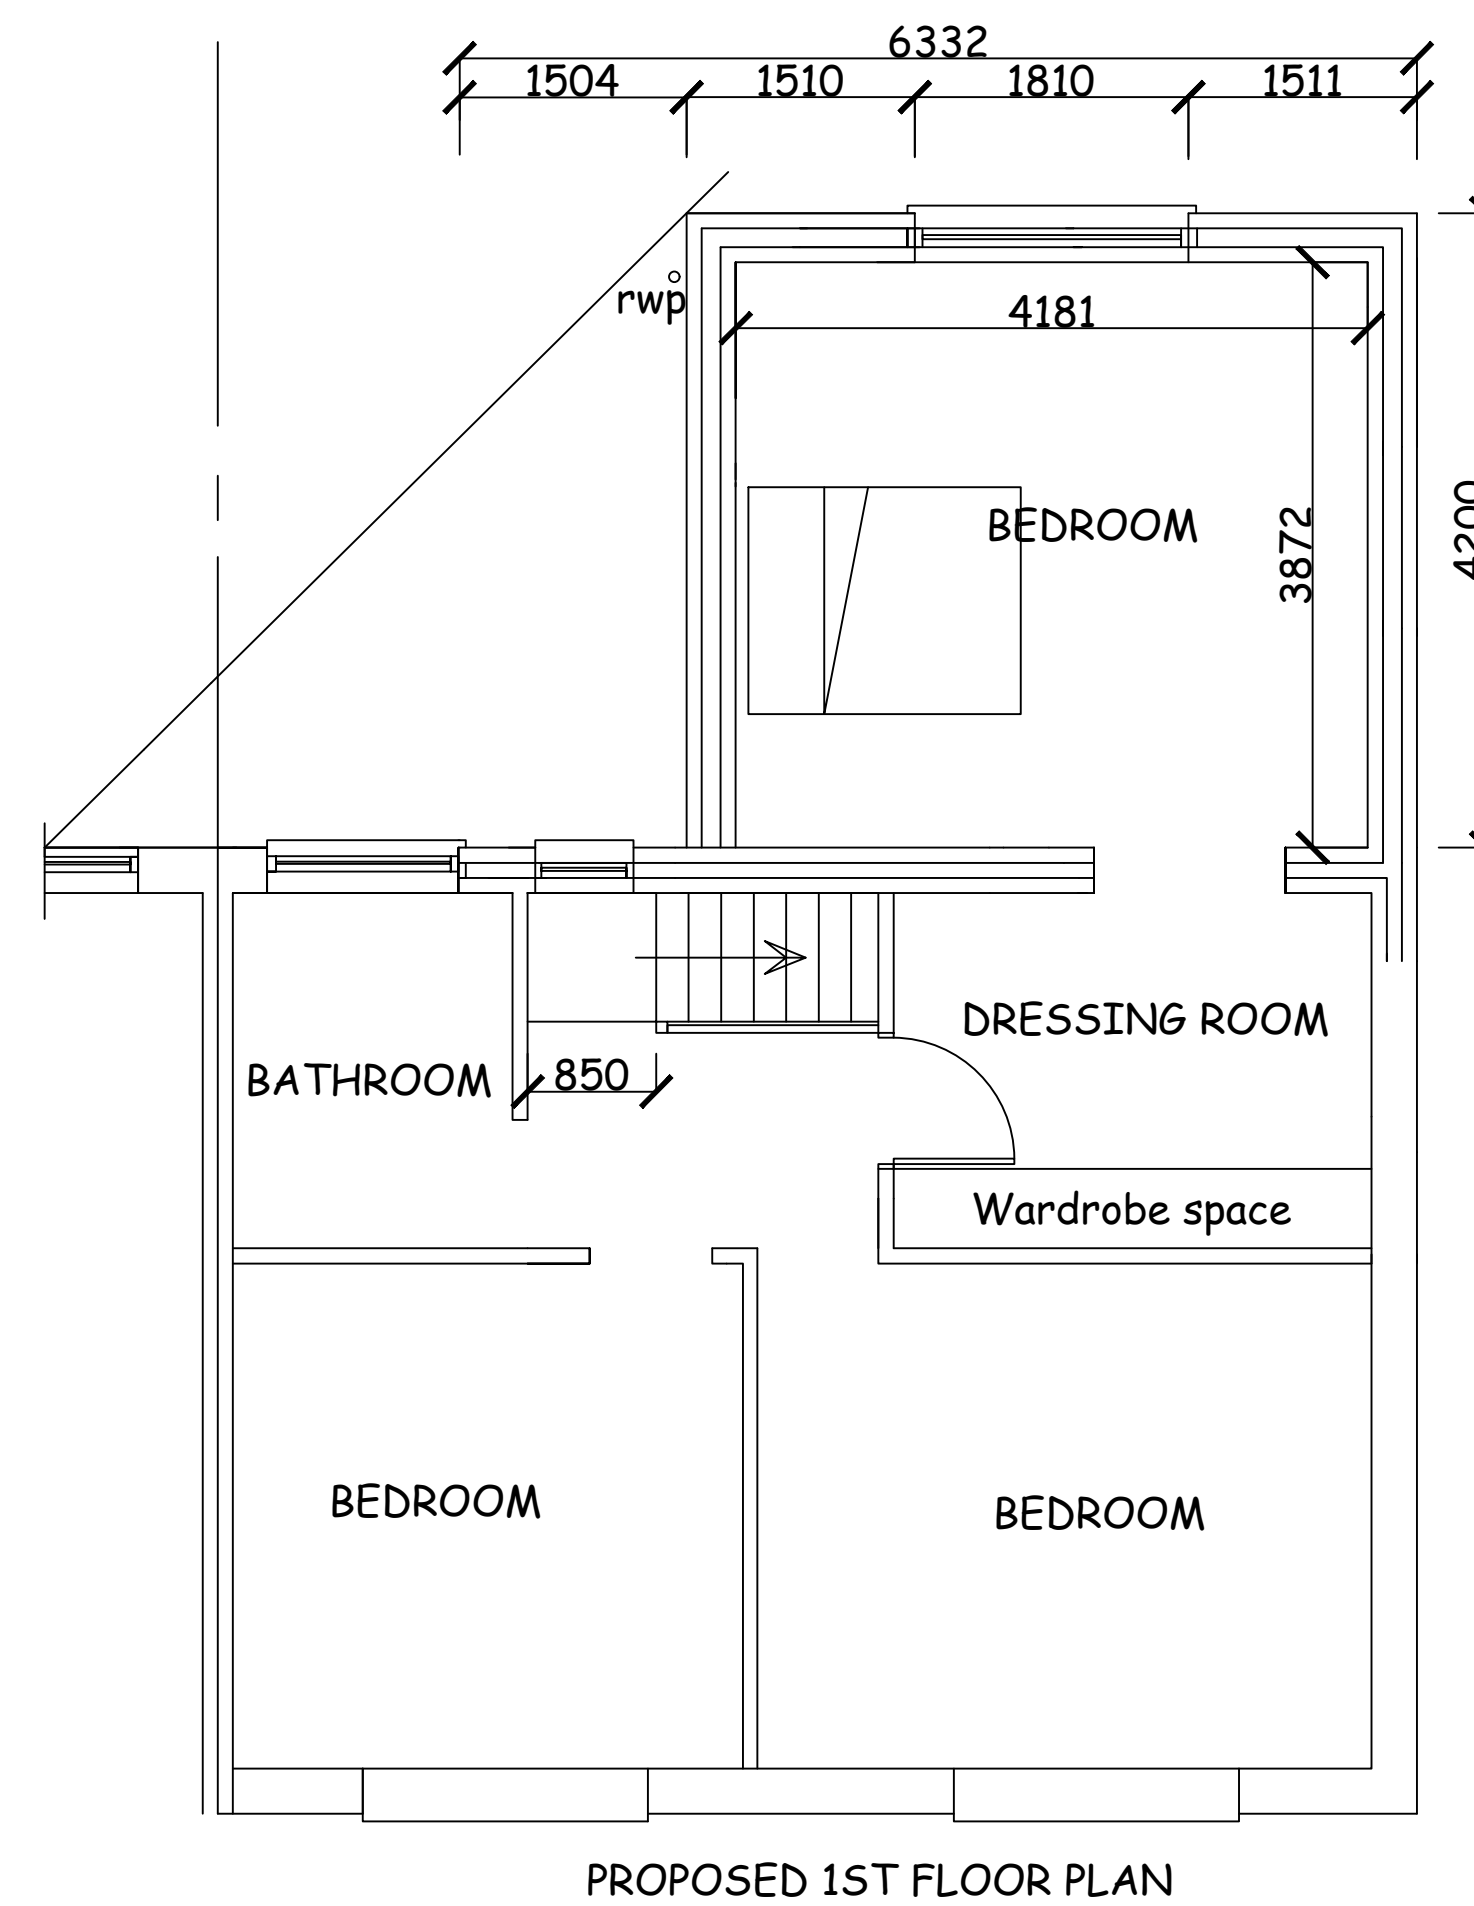
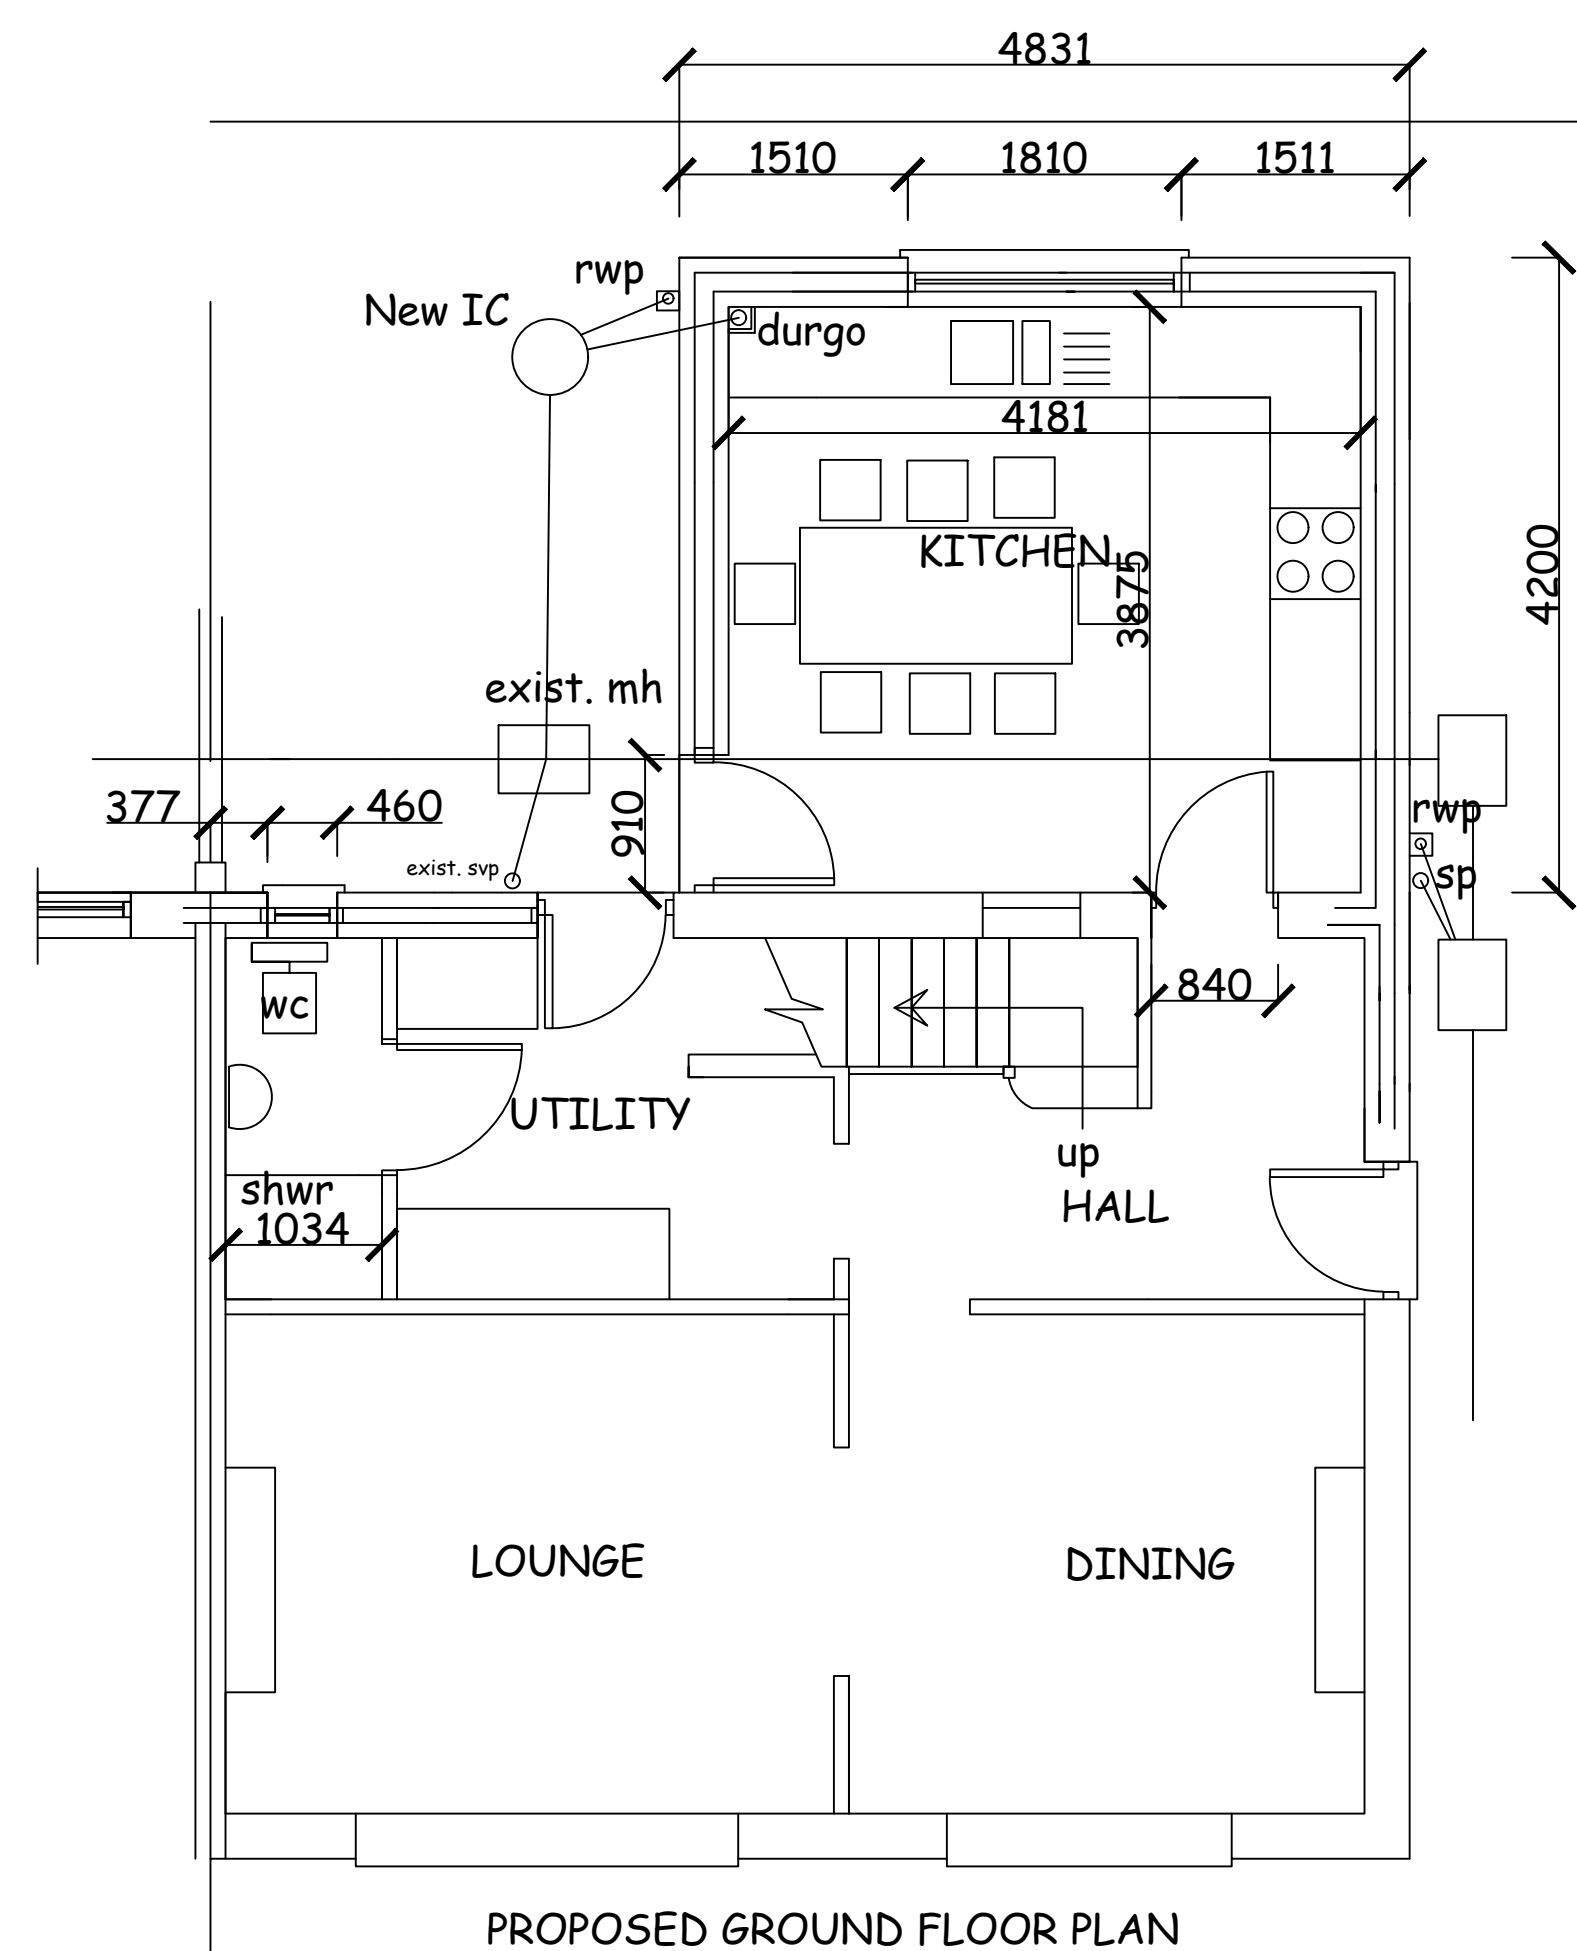
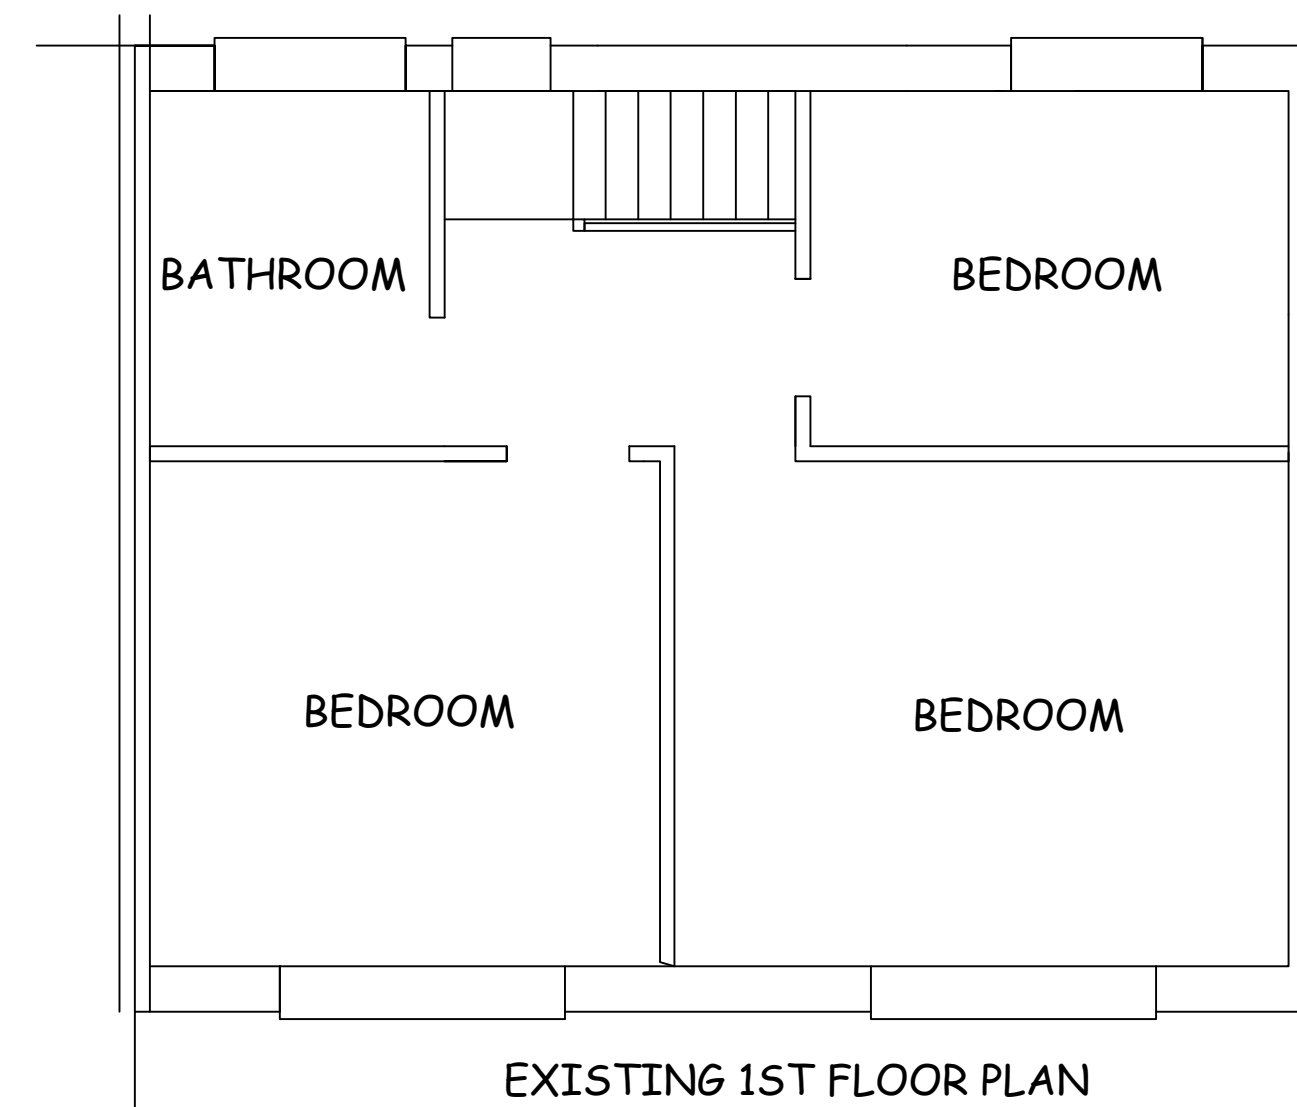


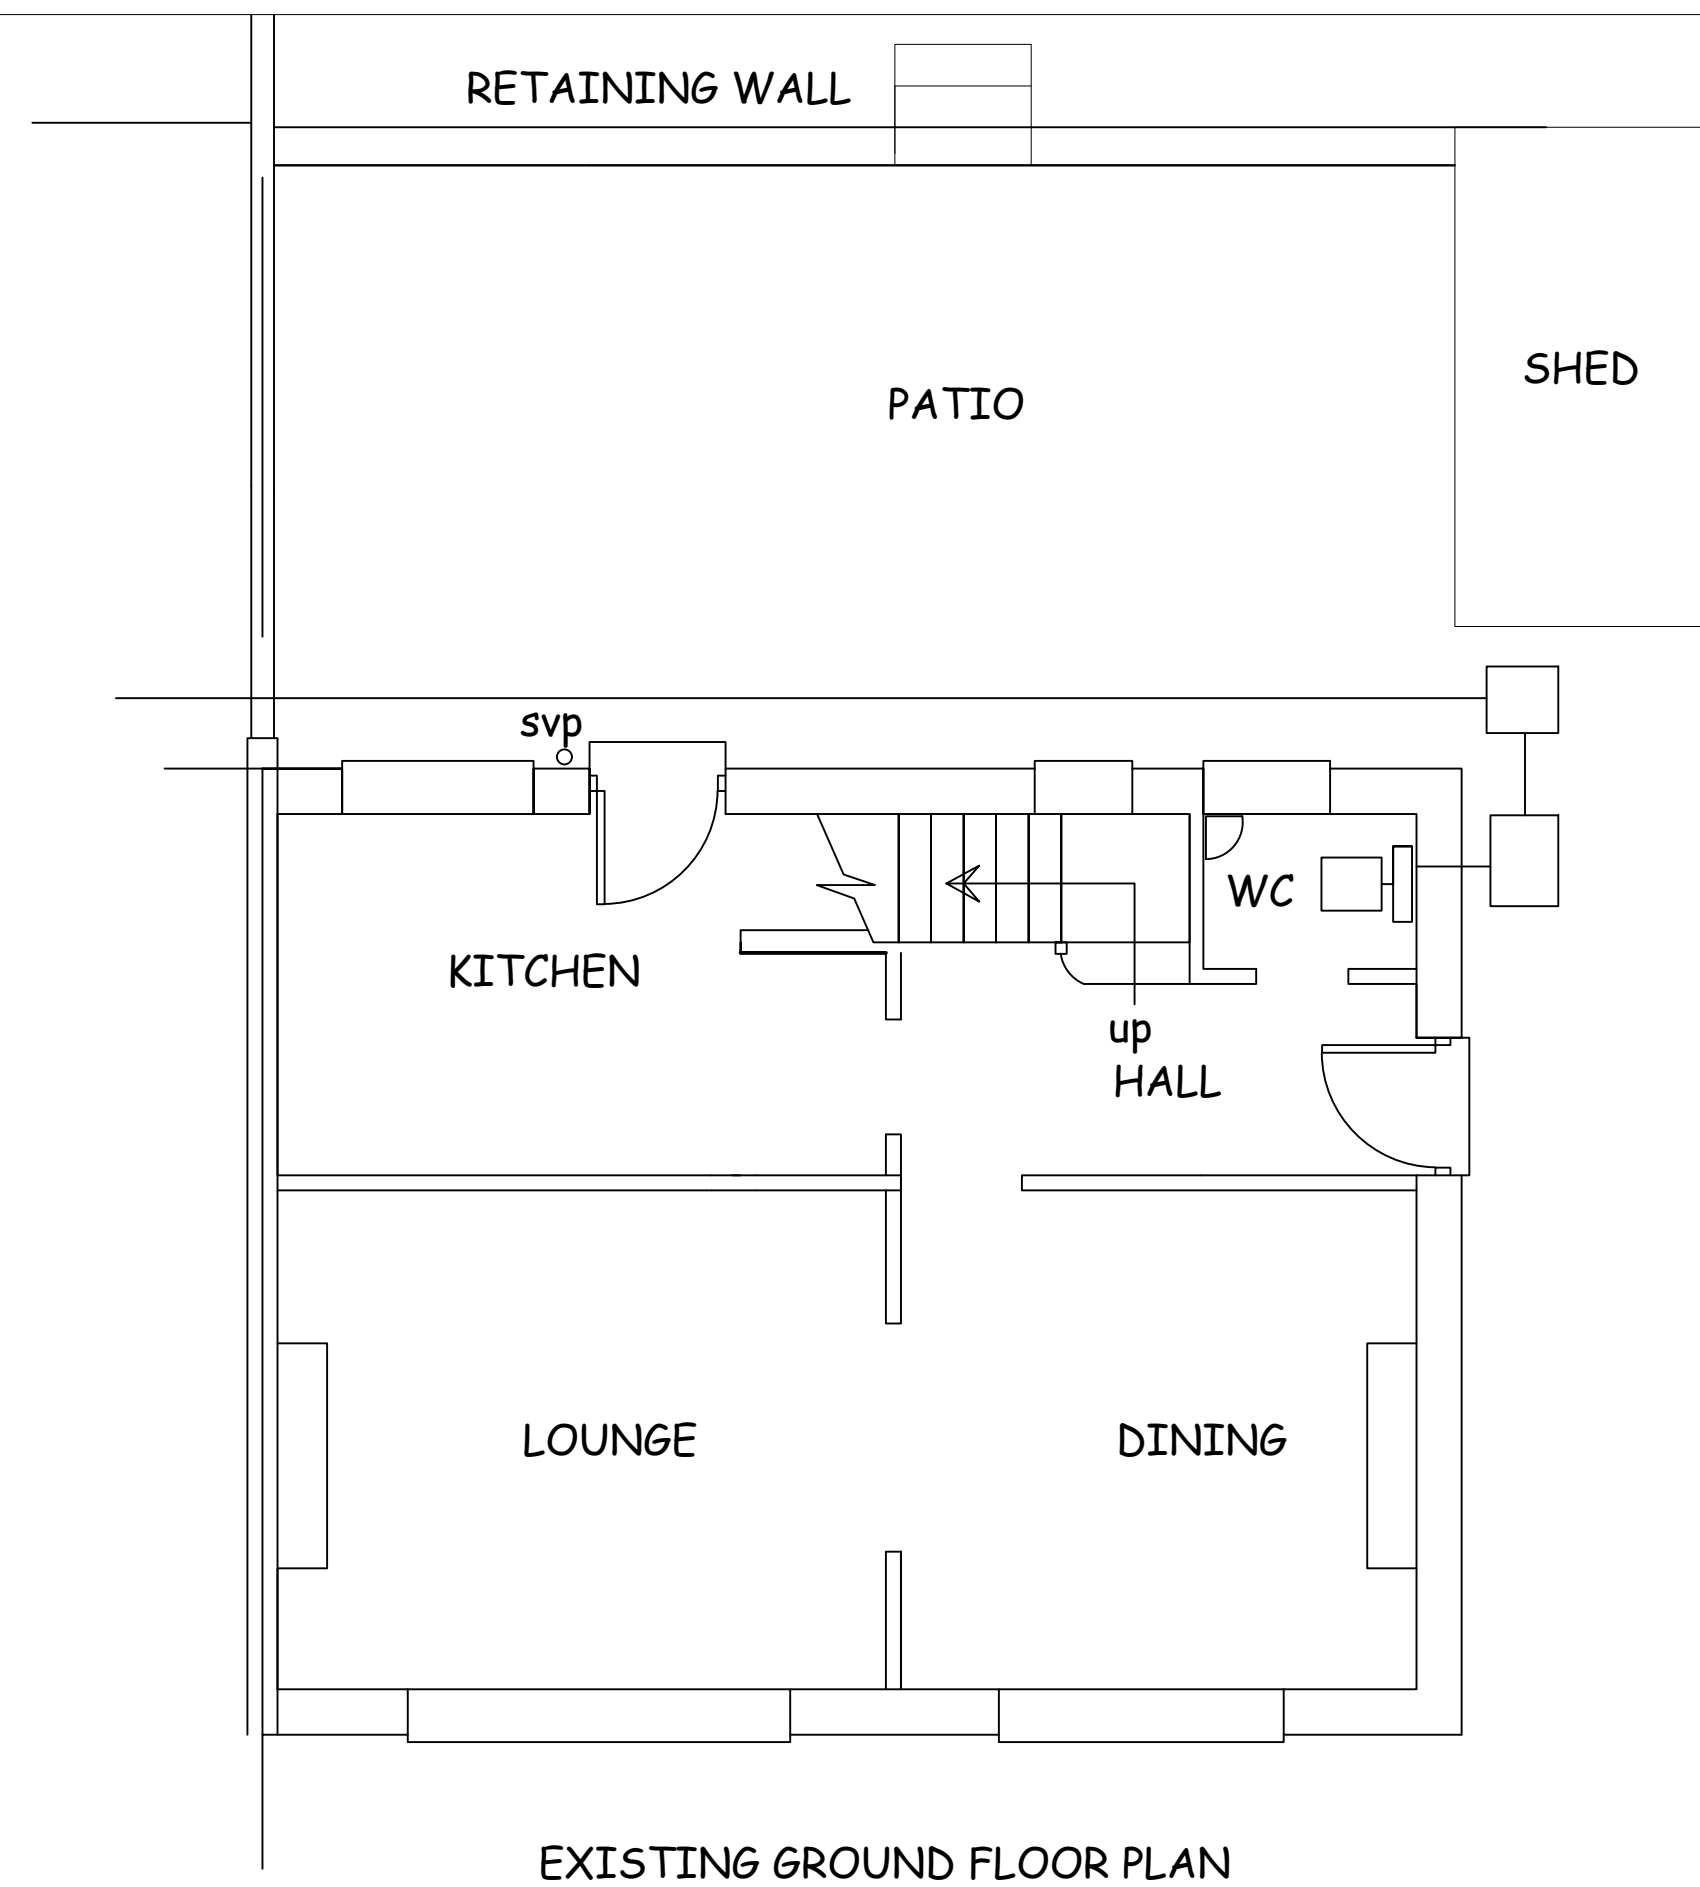

General Notes

No.	Revision/Issue	Date

Firm Name and Address

Project Name and Address

40 HEOL CAMLAS
CWMAVON
EXISTING & PROPOSED
PLANS

Project

Date
18-2-20

Scale
1:50

Sheet

B-10