



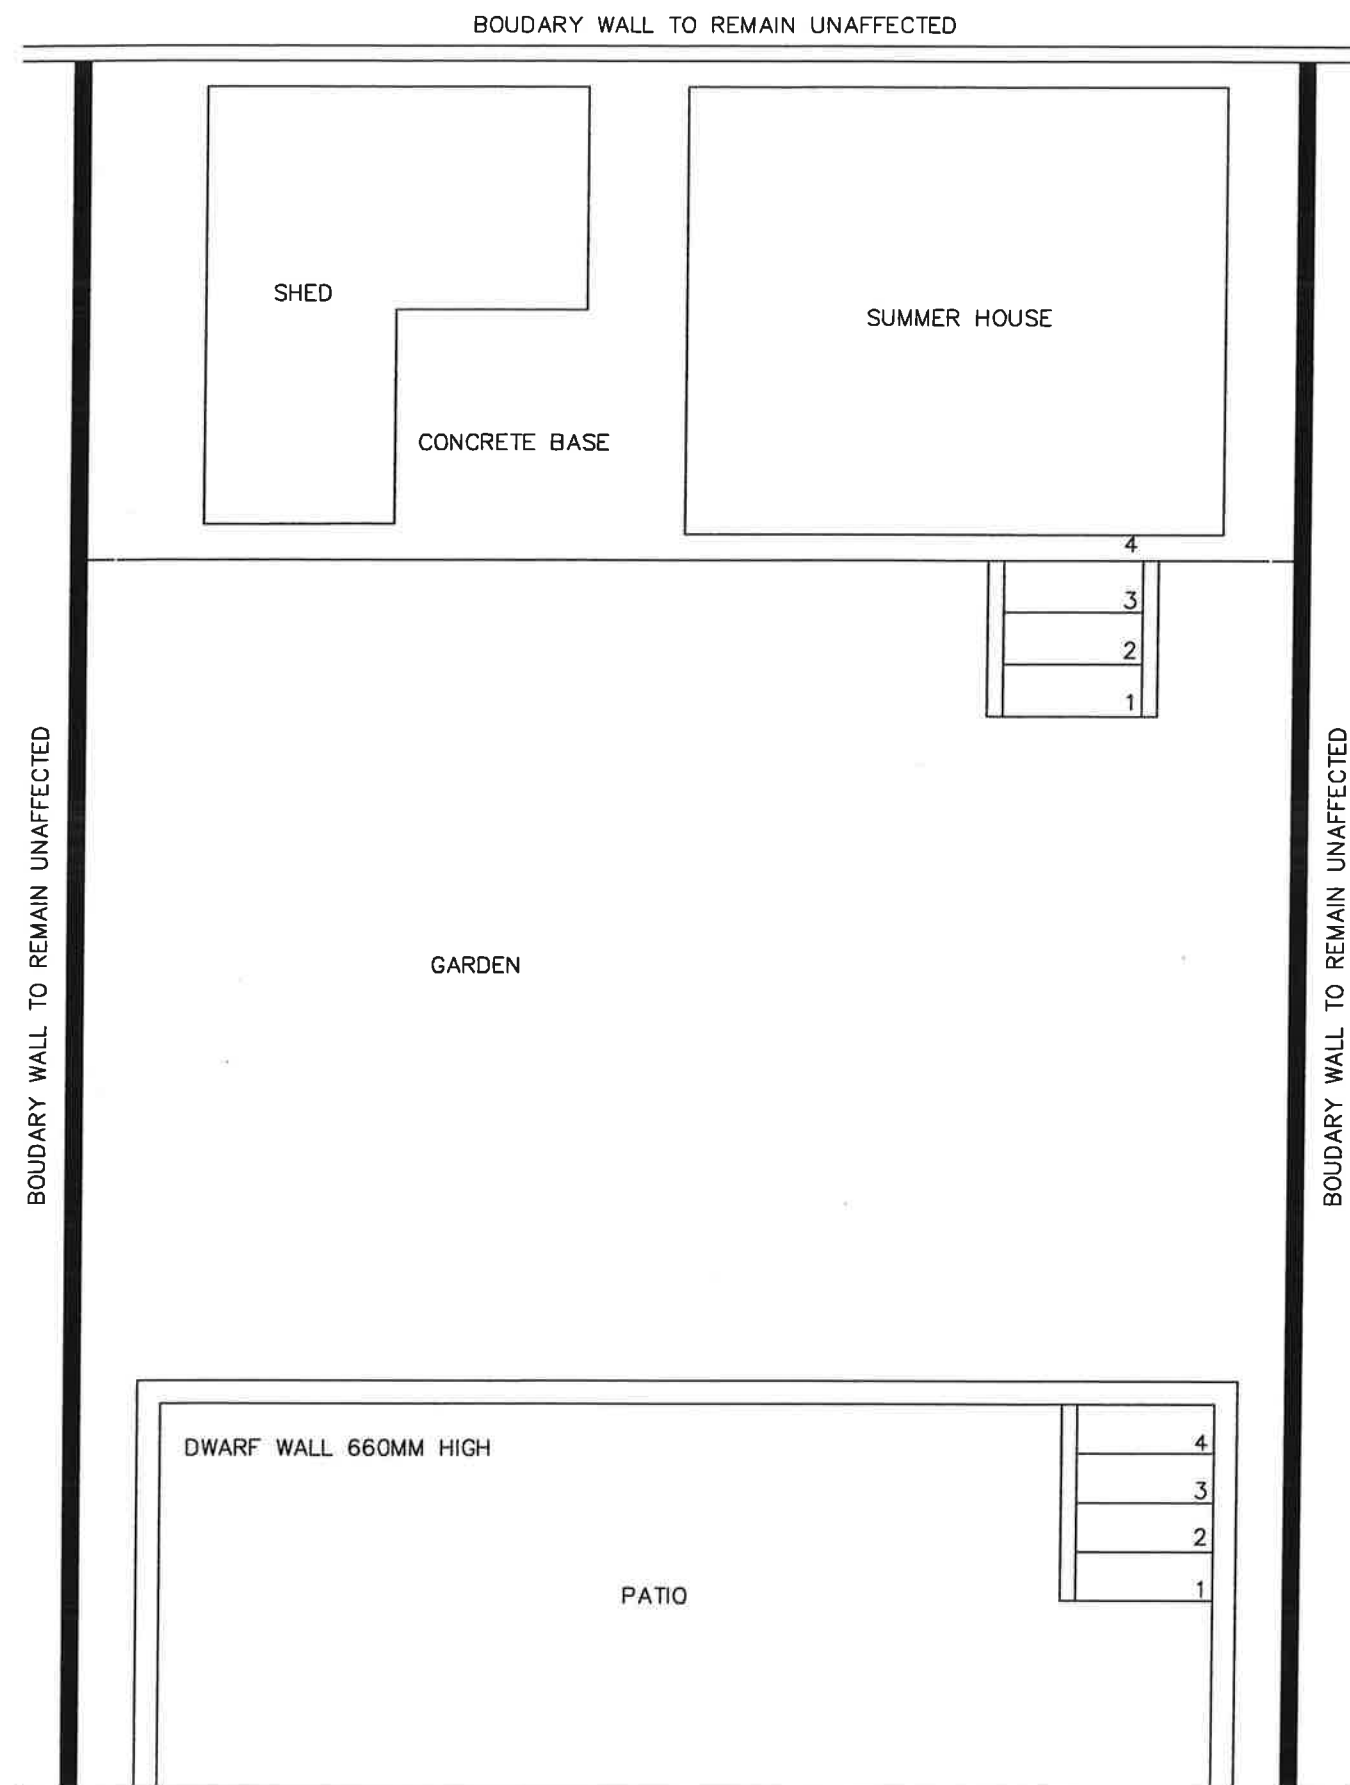

EXISTING LAYOUT

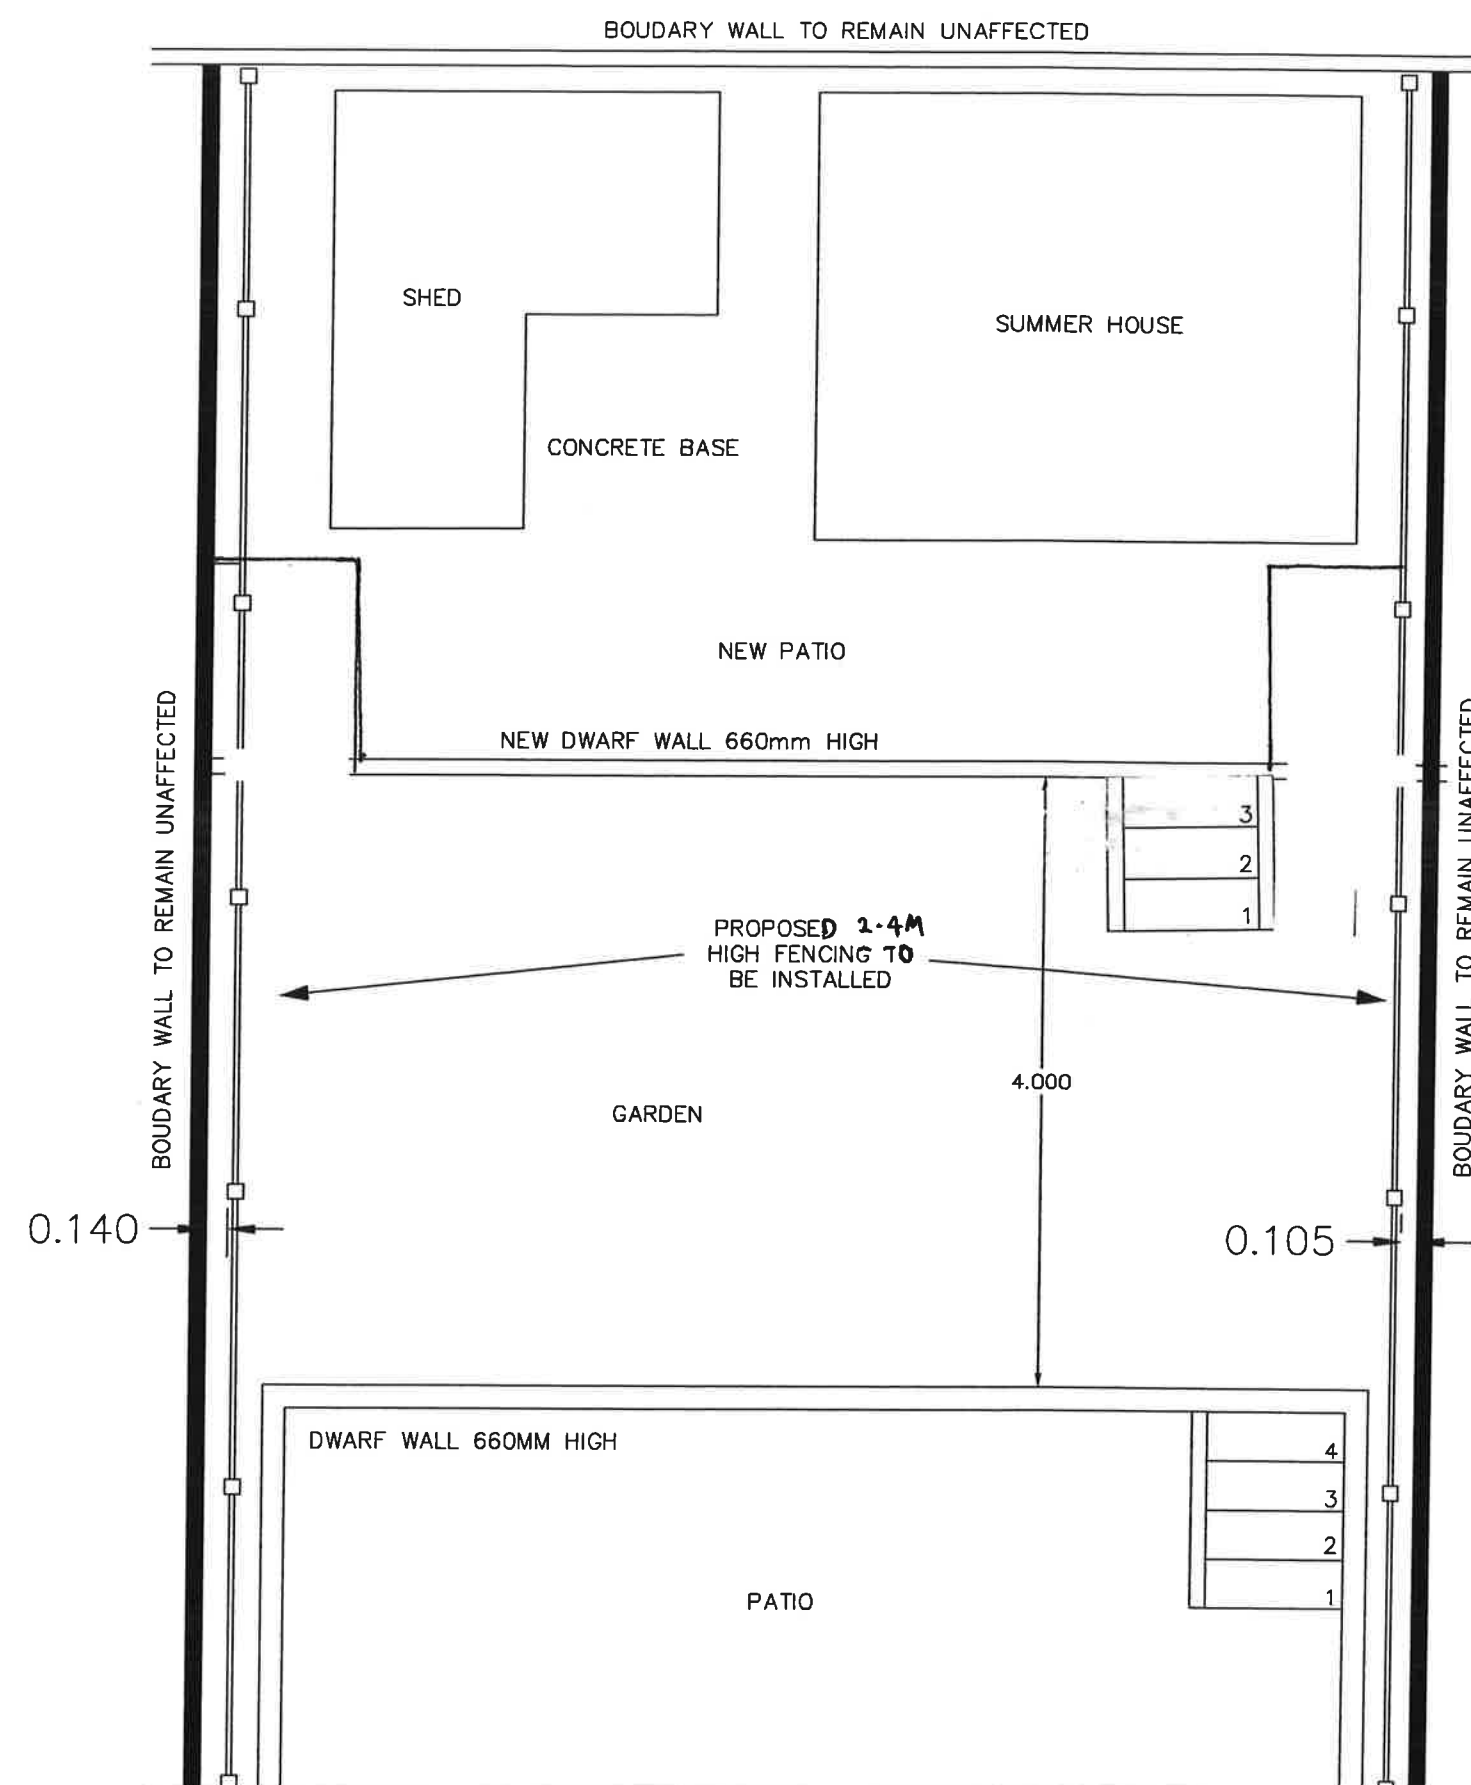

PROPOSED LAYOUT

PROPOSED FENCING TO THE REAR
OF 28 WERN ROAD, MARGAM,
PORT TALBOT.

EXISTING AND
PROPOSED LAYOUTS

CLIENT: MR W. EVANS
SCALE: 1:50 @A3 SHEET
DATE: SEPTEMBER 2019

PF-WE-19-02