
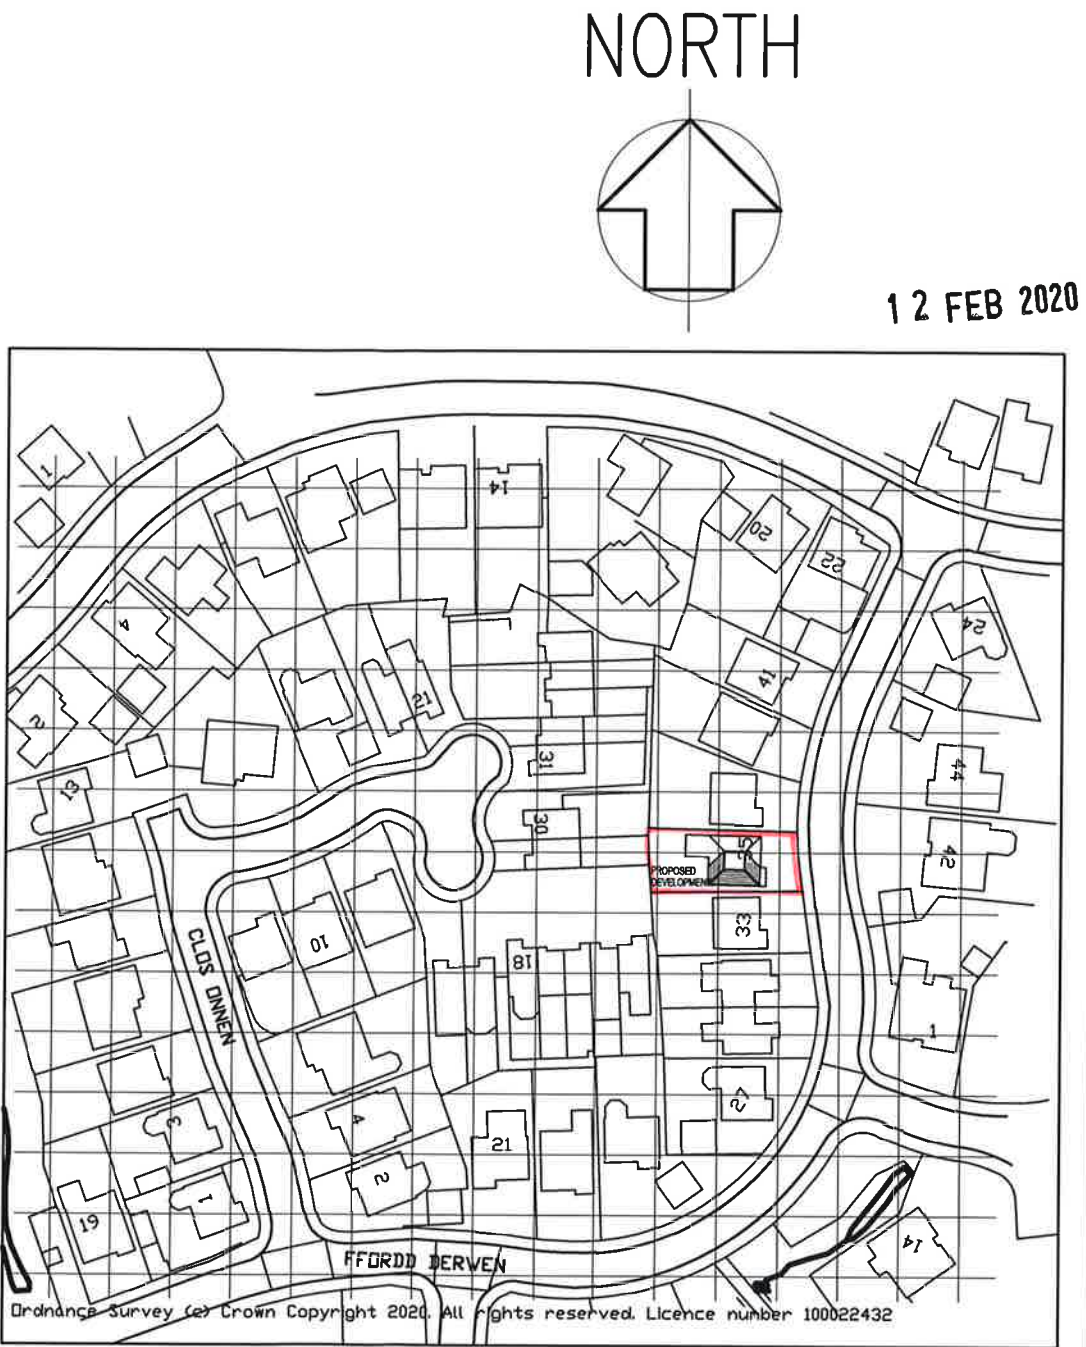


Superseded

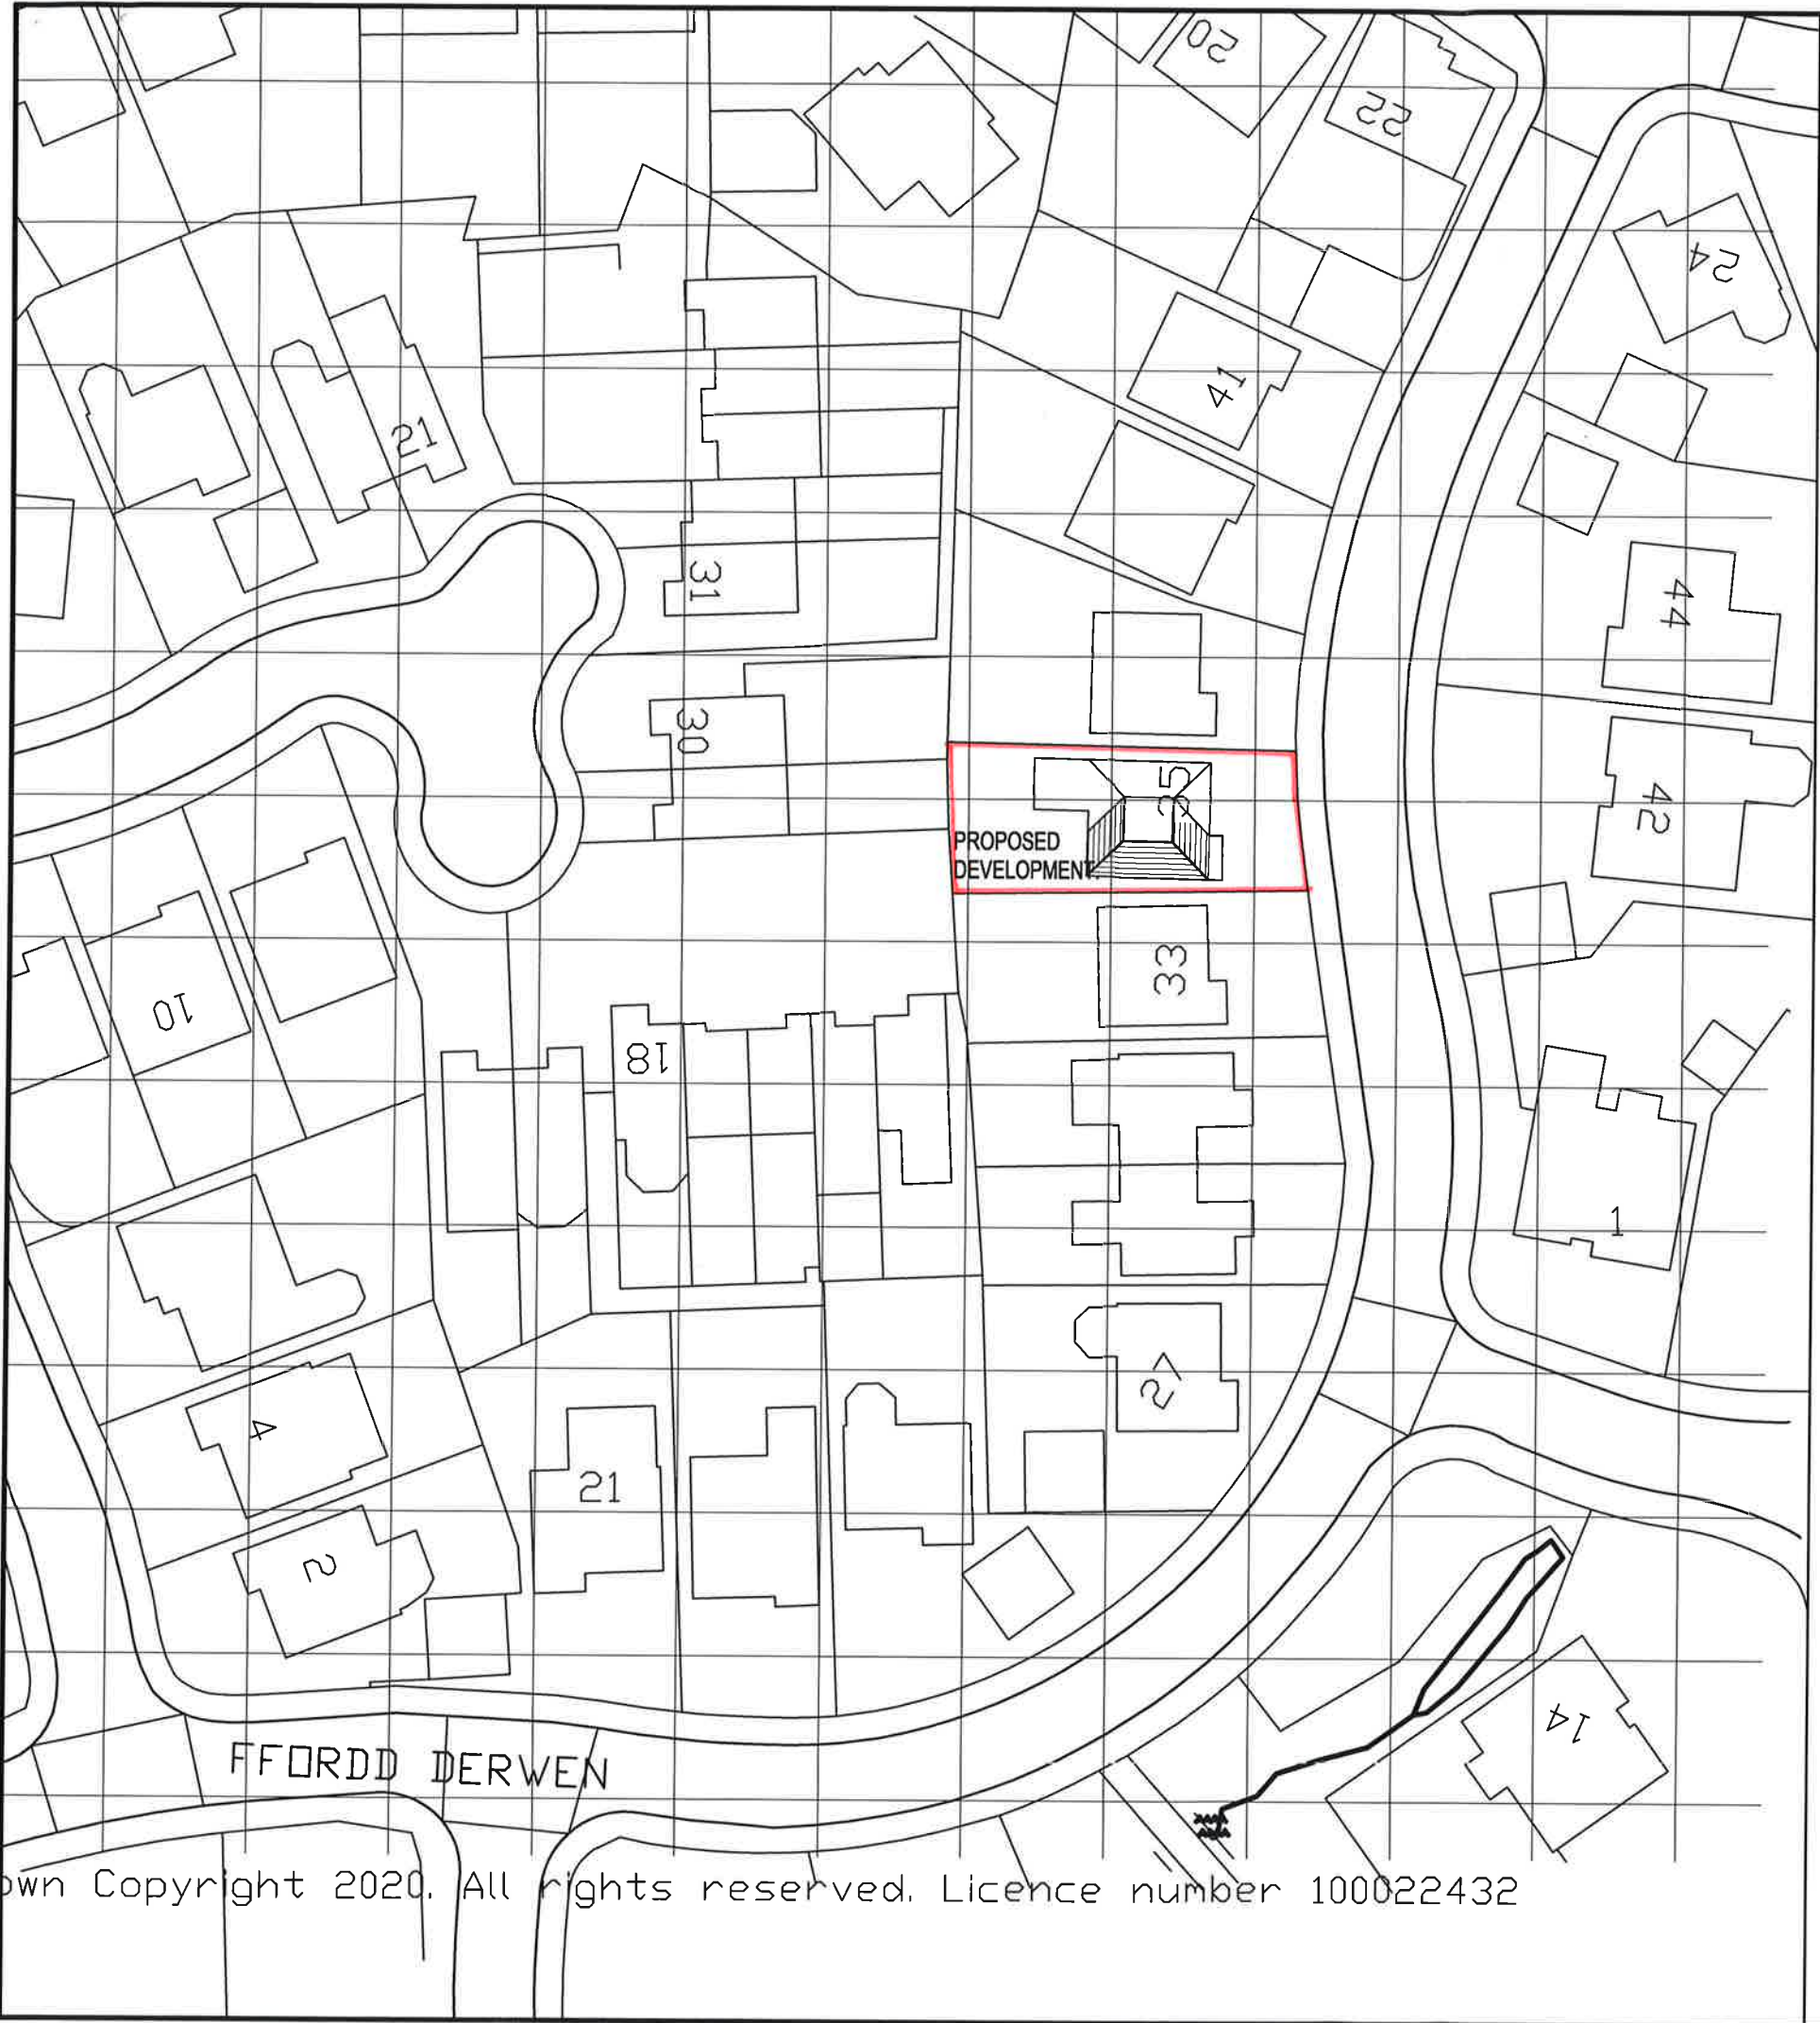

CLIENT		
MR & MRS JASON BOND		
job title		
PROPOSED FIRST FLOOR SIDE EXTENSION		
© 35, FFORD DERWEN, MARGAM VILLAGE		
PORT TALBOT SA13 2TX		
drawing title		
LOCATION/BLOCK PLAN.		
job No:	drawing No:	scales:
20.17	01	1:500, 1:1250