

NOTES

- 1. All dimensions are in millimetres unless noted otherwise.
- 2. All levels are shown in metres unless noted otherwise.
- 3. Do not scale from the drawing. Use figured dimensions only.
- 4. Any discrepancies to be reported immediately to the engineer.
- 5. This drawing to be read in conjunction with all relevant Architects, engineers, subcontractors and specialists drawings and specifications.

ALL DIMENSIONS TO BE CHECKED ON SITE. Contractor to check and verify all building and site dimensions. The contractor is to comply in all respects with the current Building Regulations whether specifically stated on this drawing or not. This drawing must be read and checked against any other specialist drawing provided.

1	1			1	-
rev.	drawn	chkd.	apprvd.	date	description

Sonaysi
UNIT 4 BAGLAN INDUSTRIAL PARK,
Baglan, Port Talbot, SA12 7DJ

Project

Industrial unit extension

Title

Location map




Unit 19 | Mardon Park | Central Avenue | Baglan | Port Talbot | SA12 7AX
Tel: 0333 355 3610 | info@greenbuildmanagementservices.co.uk

date	drawn	checked	approved
16.01.17	N.D	J.R	

scale @ A1	Project number
1 : 1250	17-036/4526

status	System Number	drg. no.	rev.
Planning	ND/360ad/GBC/17-036-os	S4	-

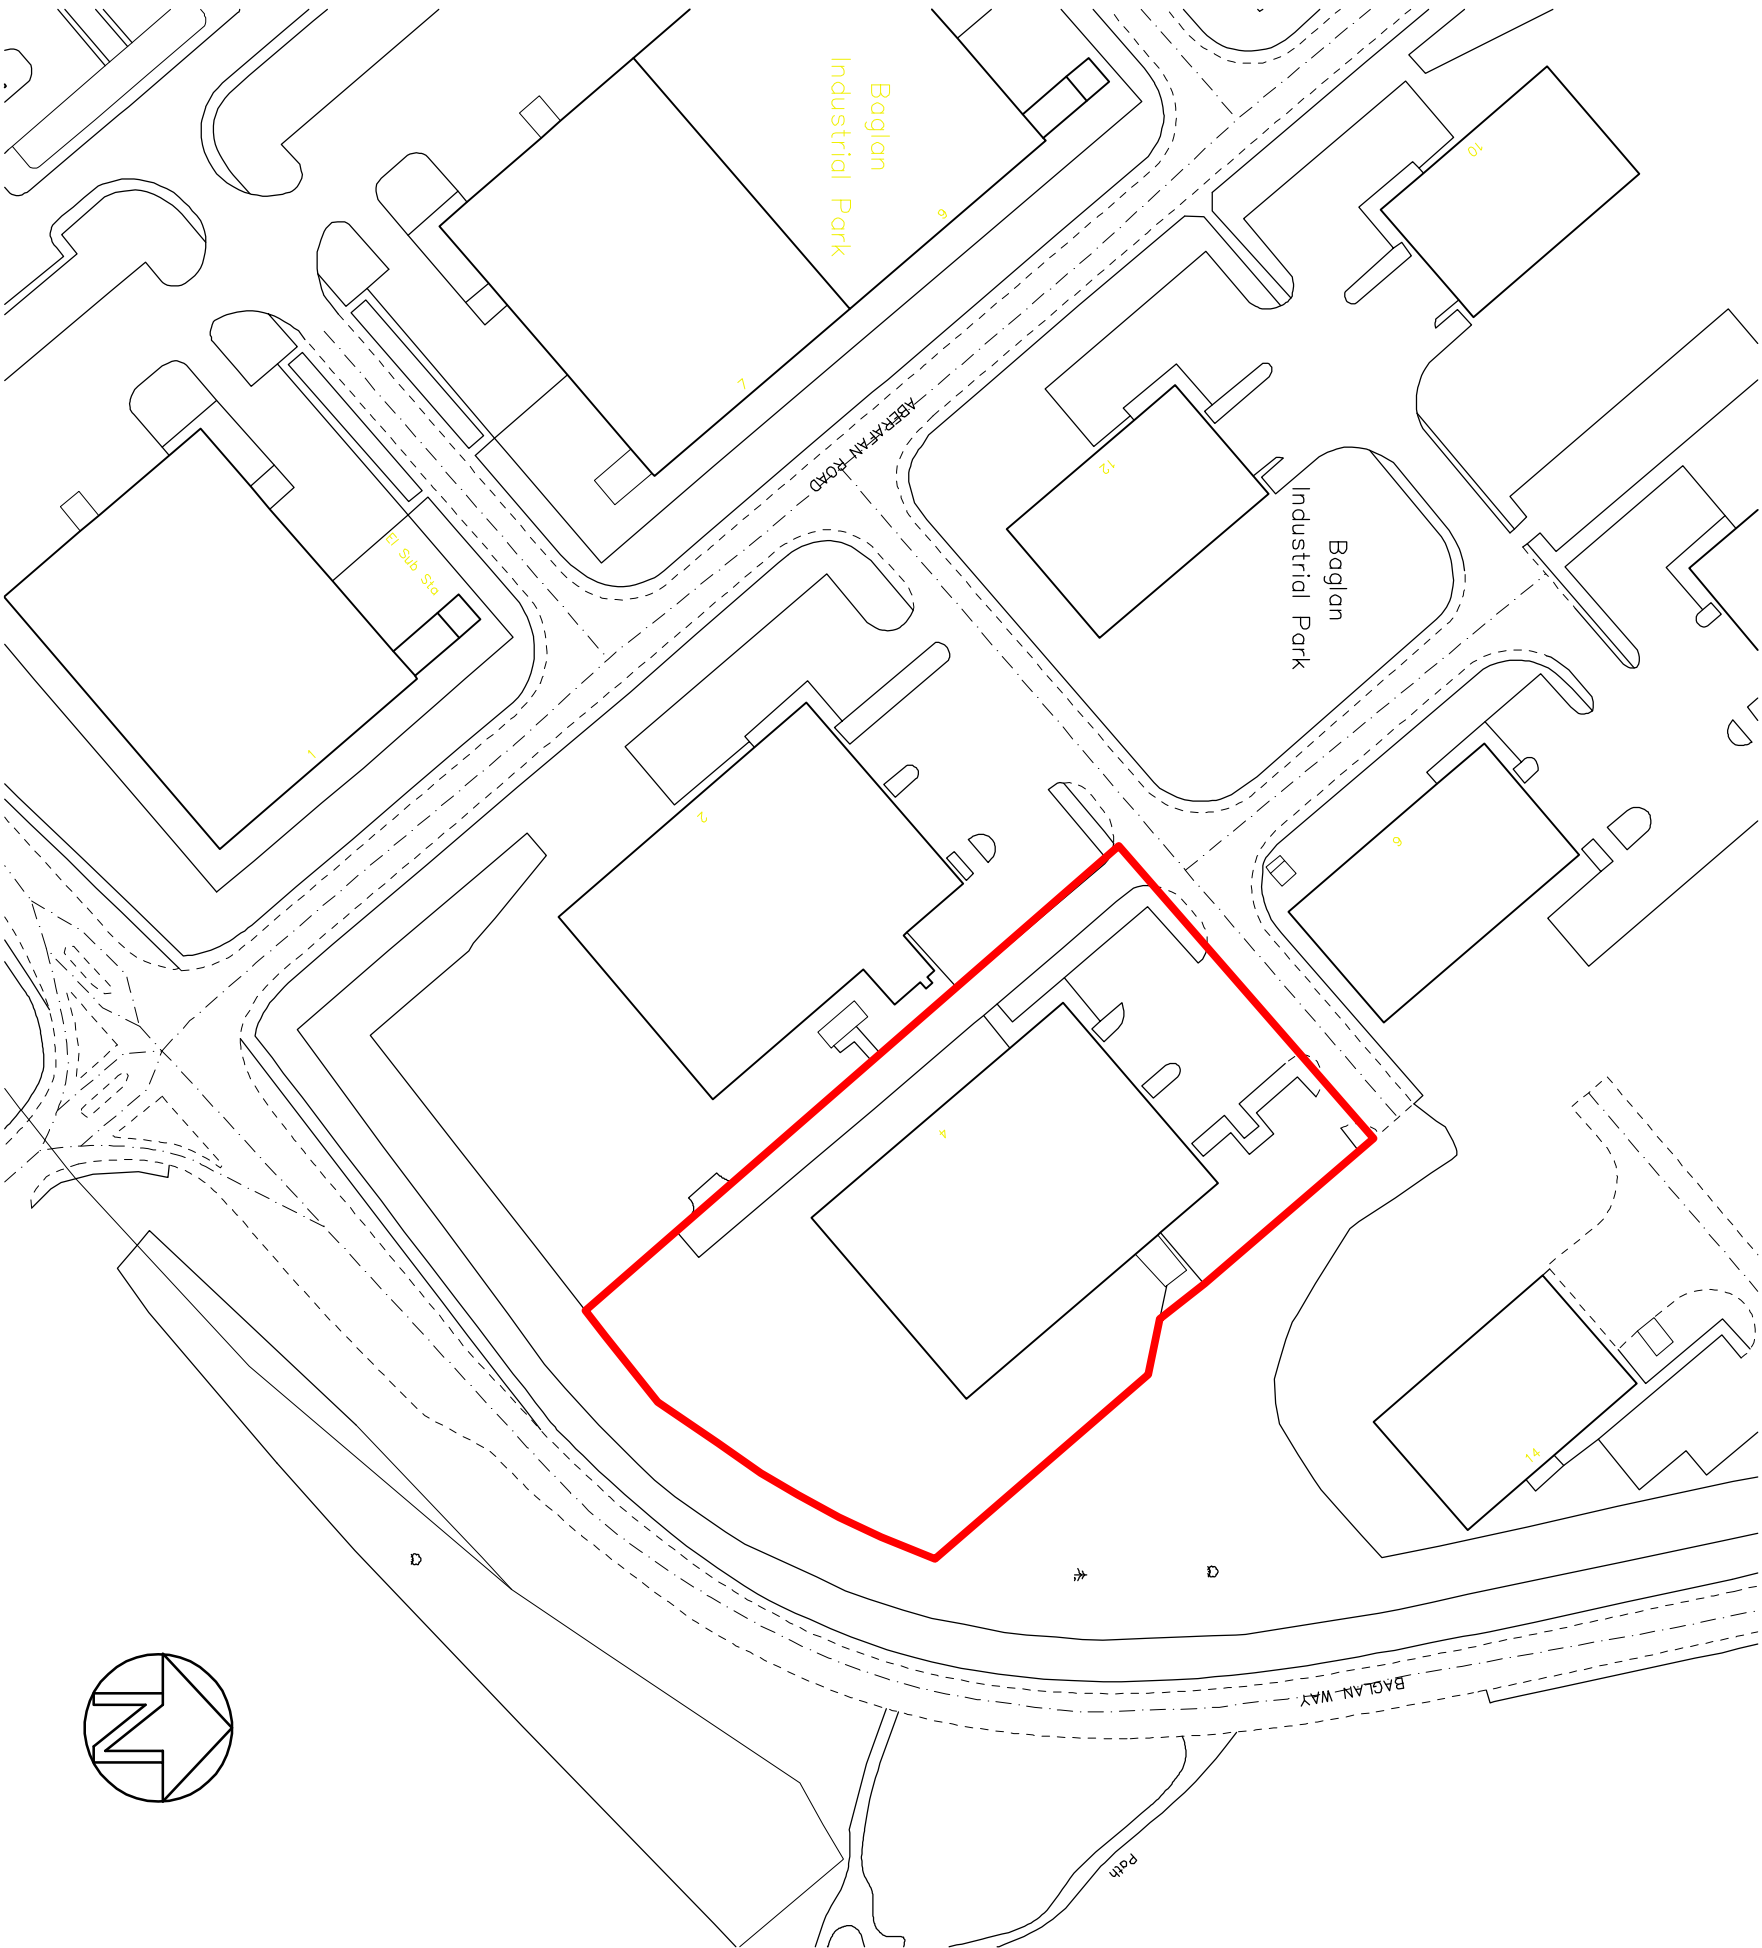

OS Location Map @ 1:1250