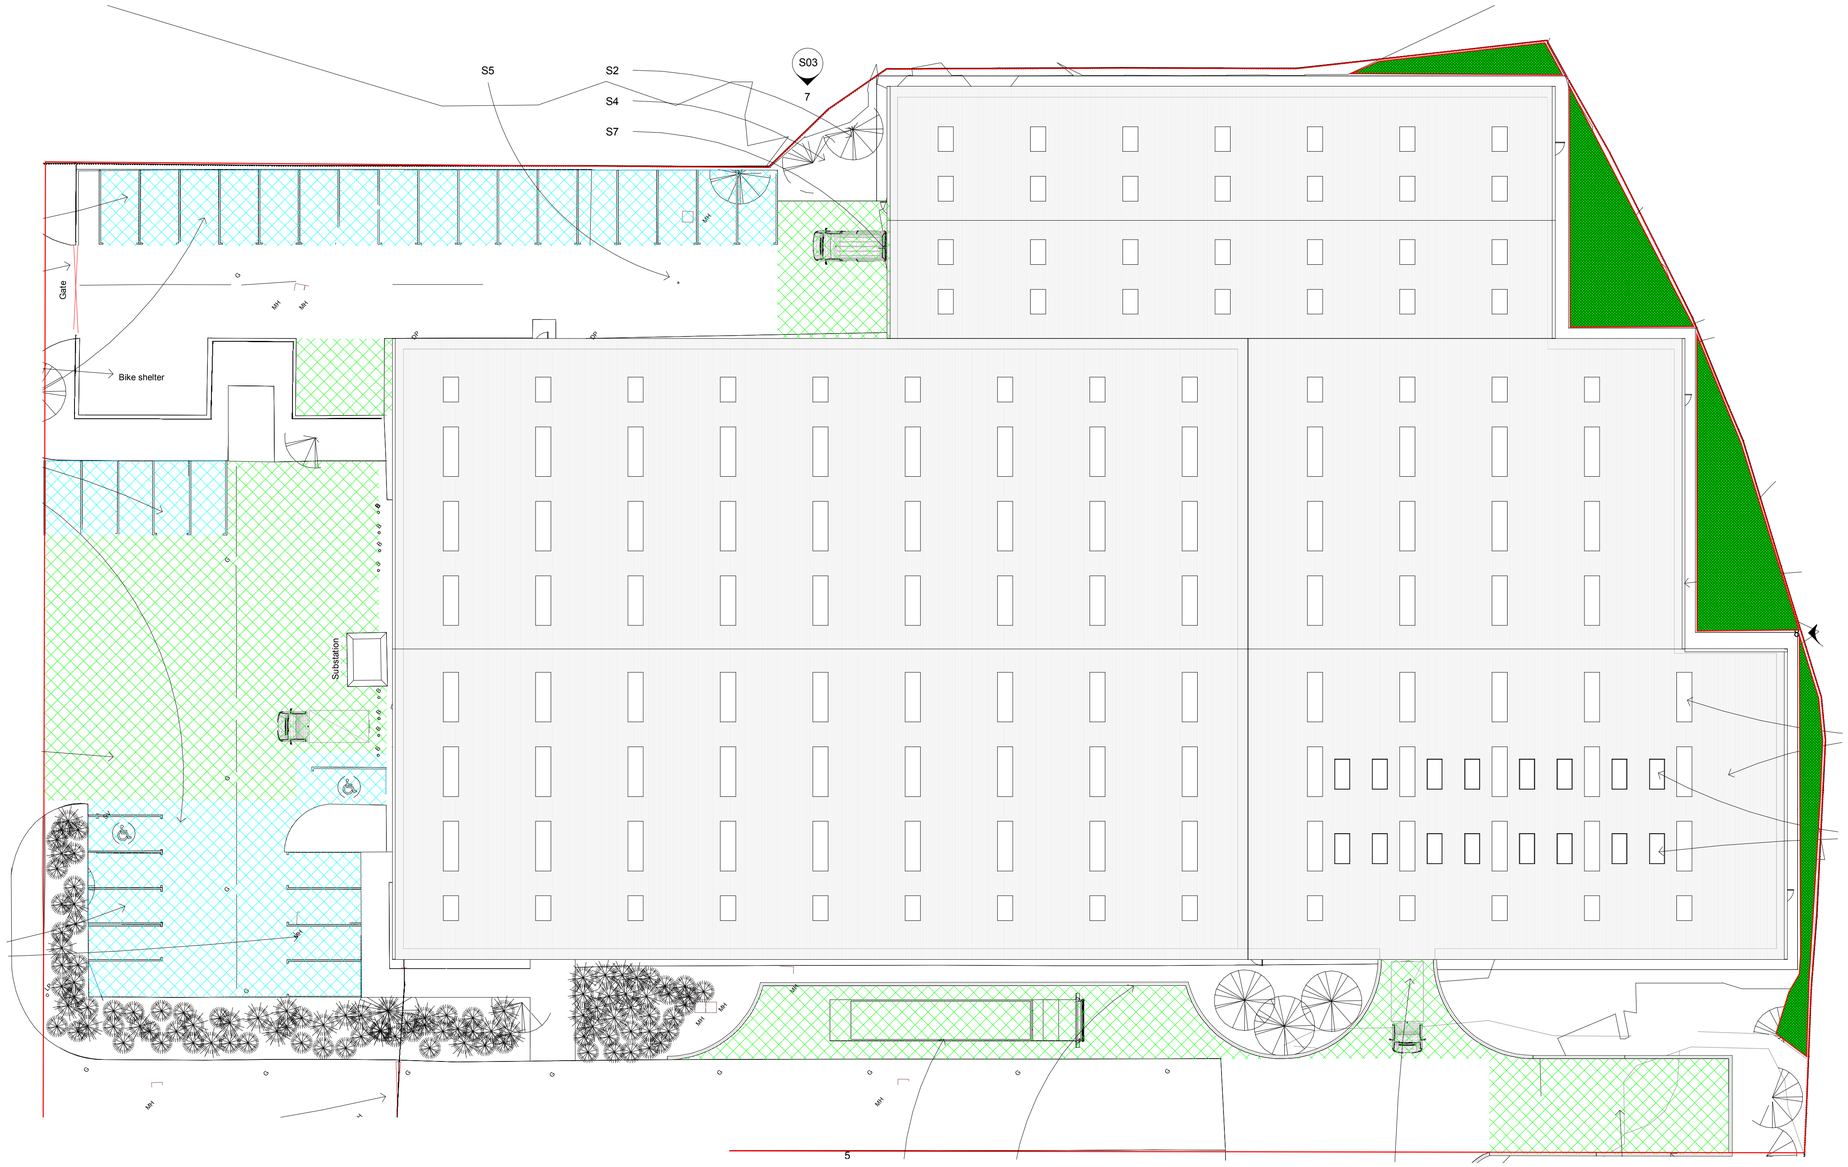

NOTES

Soil

Area to be seeded to receive 150mm depth of either a low nutrient topsoil or a quality subsoil that has not been contaminated within any construction waste.

Avoid handling and placing soils when wet or during wet weather to minimise the risk of compaction and loss of structure. Where soils have been compacted ensure full cultivation is undertaken once the soil has dried prior to planting commencing.
Minimise trafficking over soils with site plant and avoid planting into very wet soils.

Seeding

All areas to be cultivated and all stones and extraneous materials over 100mm in any dimension removed off site.

Rake areas to form a tilth and sow Germinal Seeds WFG8 Hedgerows and Shaded Areas seed mix at a rate of 5g/m2.

Aftercare

Autumn Sown (First year) - March - Cut to 40-70mm if there is sufficient material (sward above 100mm).
May - Cut to 40-70mm.
August/September - Cut to 40mm after flowering. in all cases remove clippings.

Maintenance thereafter
April - Cut to 40-70mm.
August/September - Cut to 40mm after flowering. in all cases remove clippings.

Spring sown (First year) - 6 weeks after sowing - Cut to 40-70mm if there is sufficient material (sward above 100mm).
May - Cut to 40-70mm if there is sufficient material (sward above 100mm).
August/September - Cut to 40mm after flowering. in all cases remove clippings.
Maintenance thereafter
April - Cut to 40-70mm.
August/September - Cut to 40mm after flowering. in all cases remove clippings.

KEY

Windflower Seed - Germinal Seeds WFG8

Client:
C·J·Construction

Project·Title:
Unit·4,·Baglan·Industrial·Park

Drawing·Title:
Soft·Landscape·Works

Scale:	Date:	Drawn·By:	Checked·By:
1:200 @ A1	Feb·20	TE	TE

Drawing·No. CJC_BAG·001 **Rev** -

Landcraft
LANDSCAPE, SPORTS & CIVIL ENGINEERING

Landcraft Projects Limited
Registered in England & Wales. Registration No. 2701013
Registered Office: Unit 3, Mill Farm, St Mellons Road, Lisvane, Cardiff. CF14 0SH

Telephone: 029 2076 4609
E-Mail: southwales@landcraft-projects.co.uk
www.landcraft-projects.co.uk