


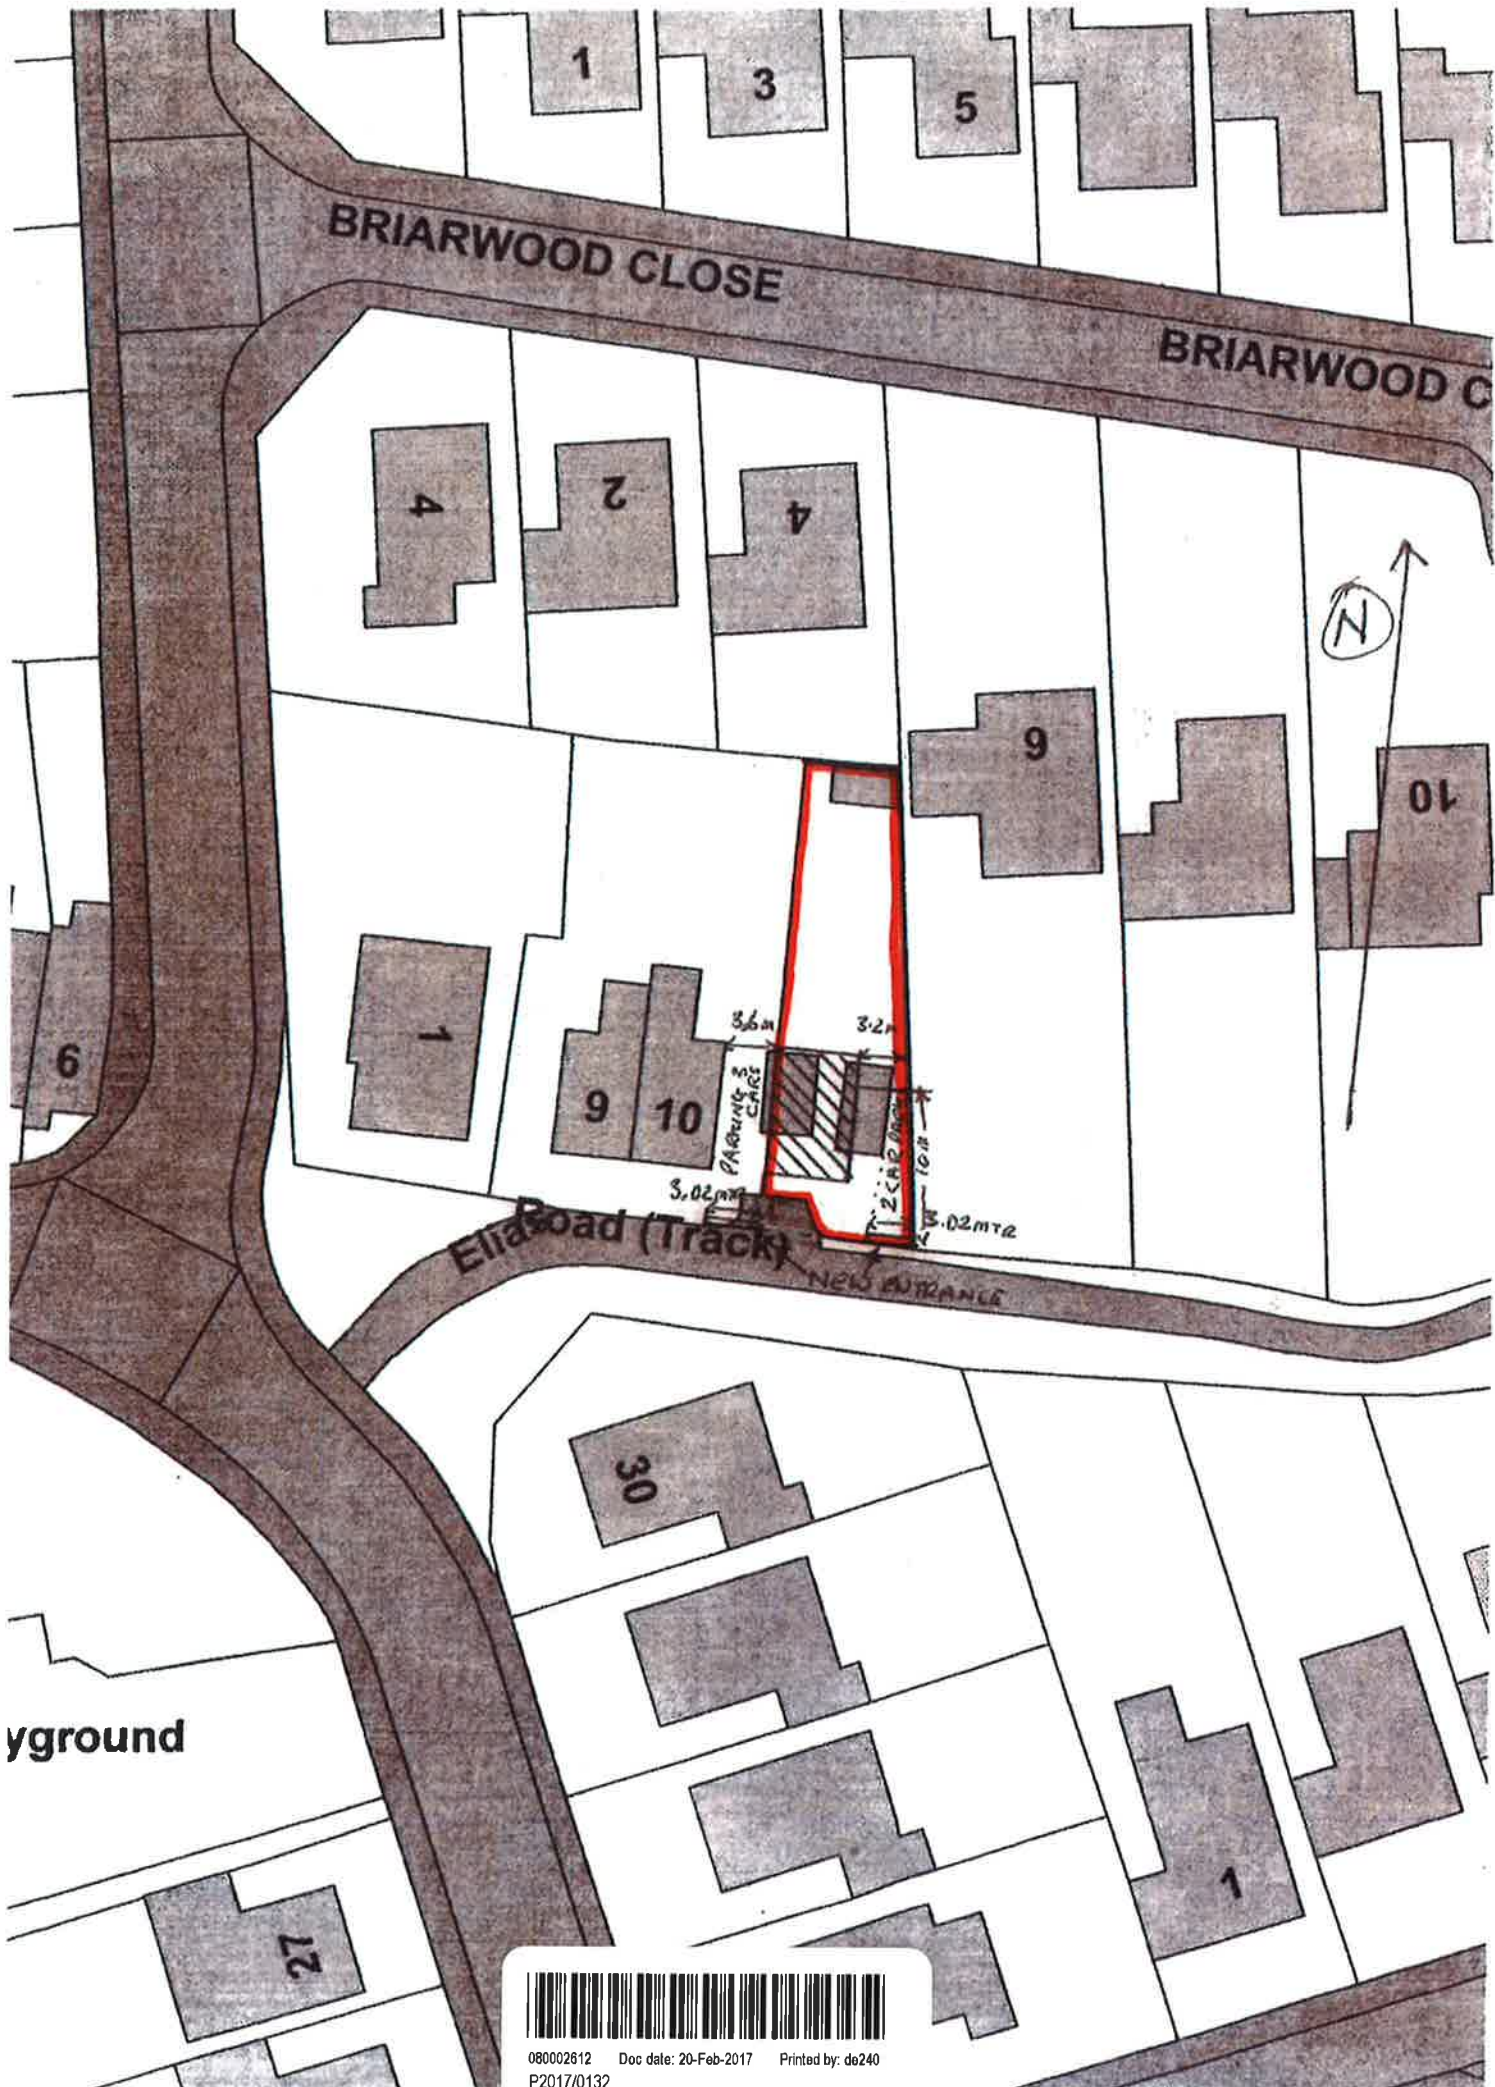

080002612 Doc date: 20-Feb-2017 Printed by: de240
P2017/0132
Drawings - Plans
Block plan

02 APR 2013

13 MAR 2013

1:500