


Superseded

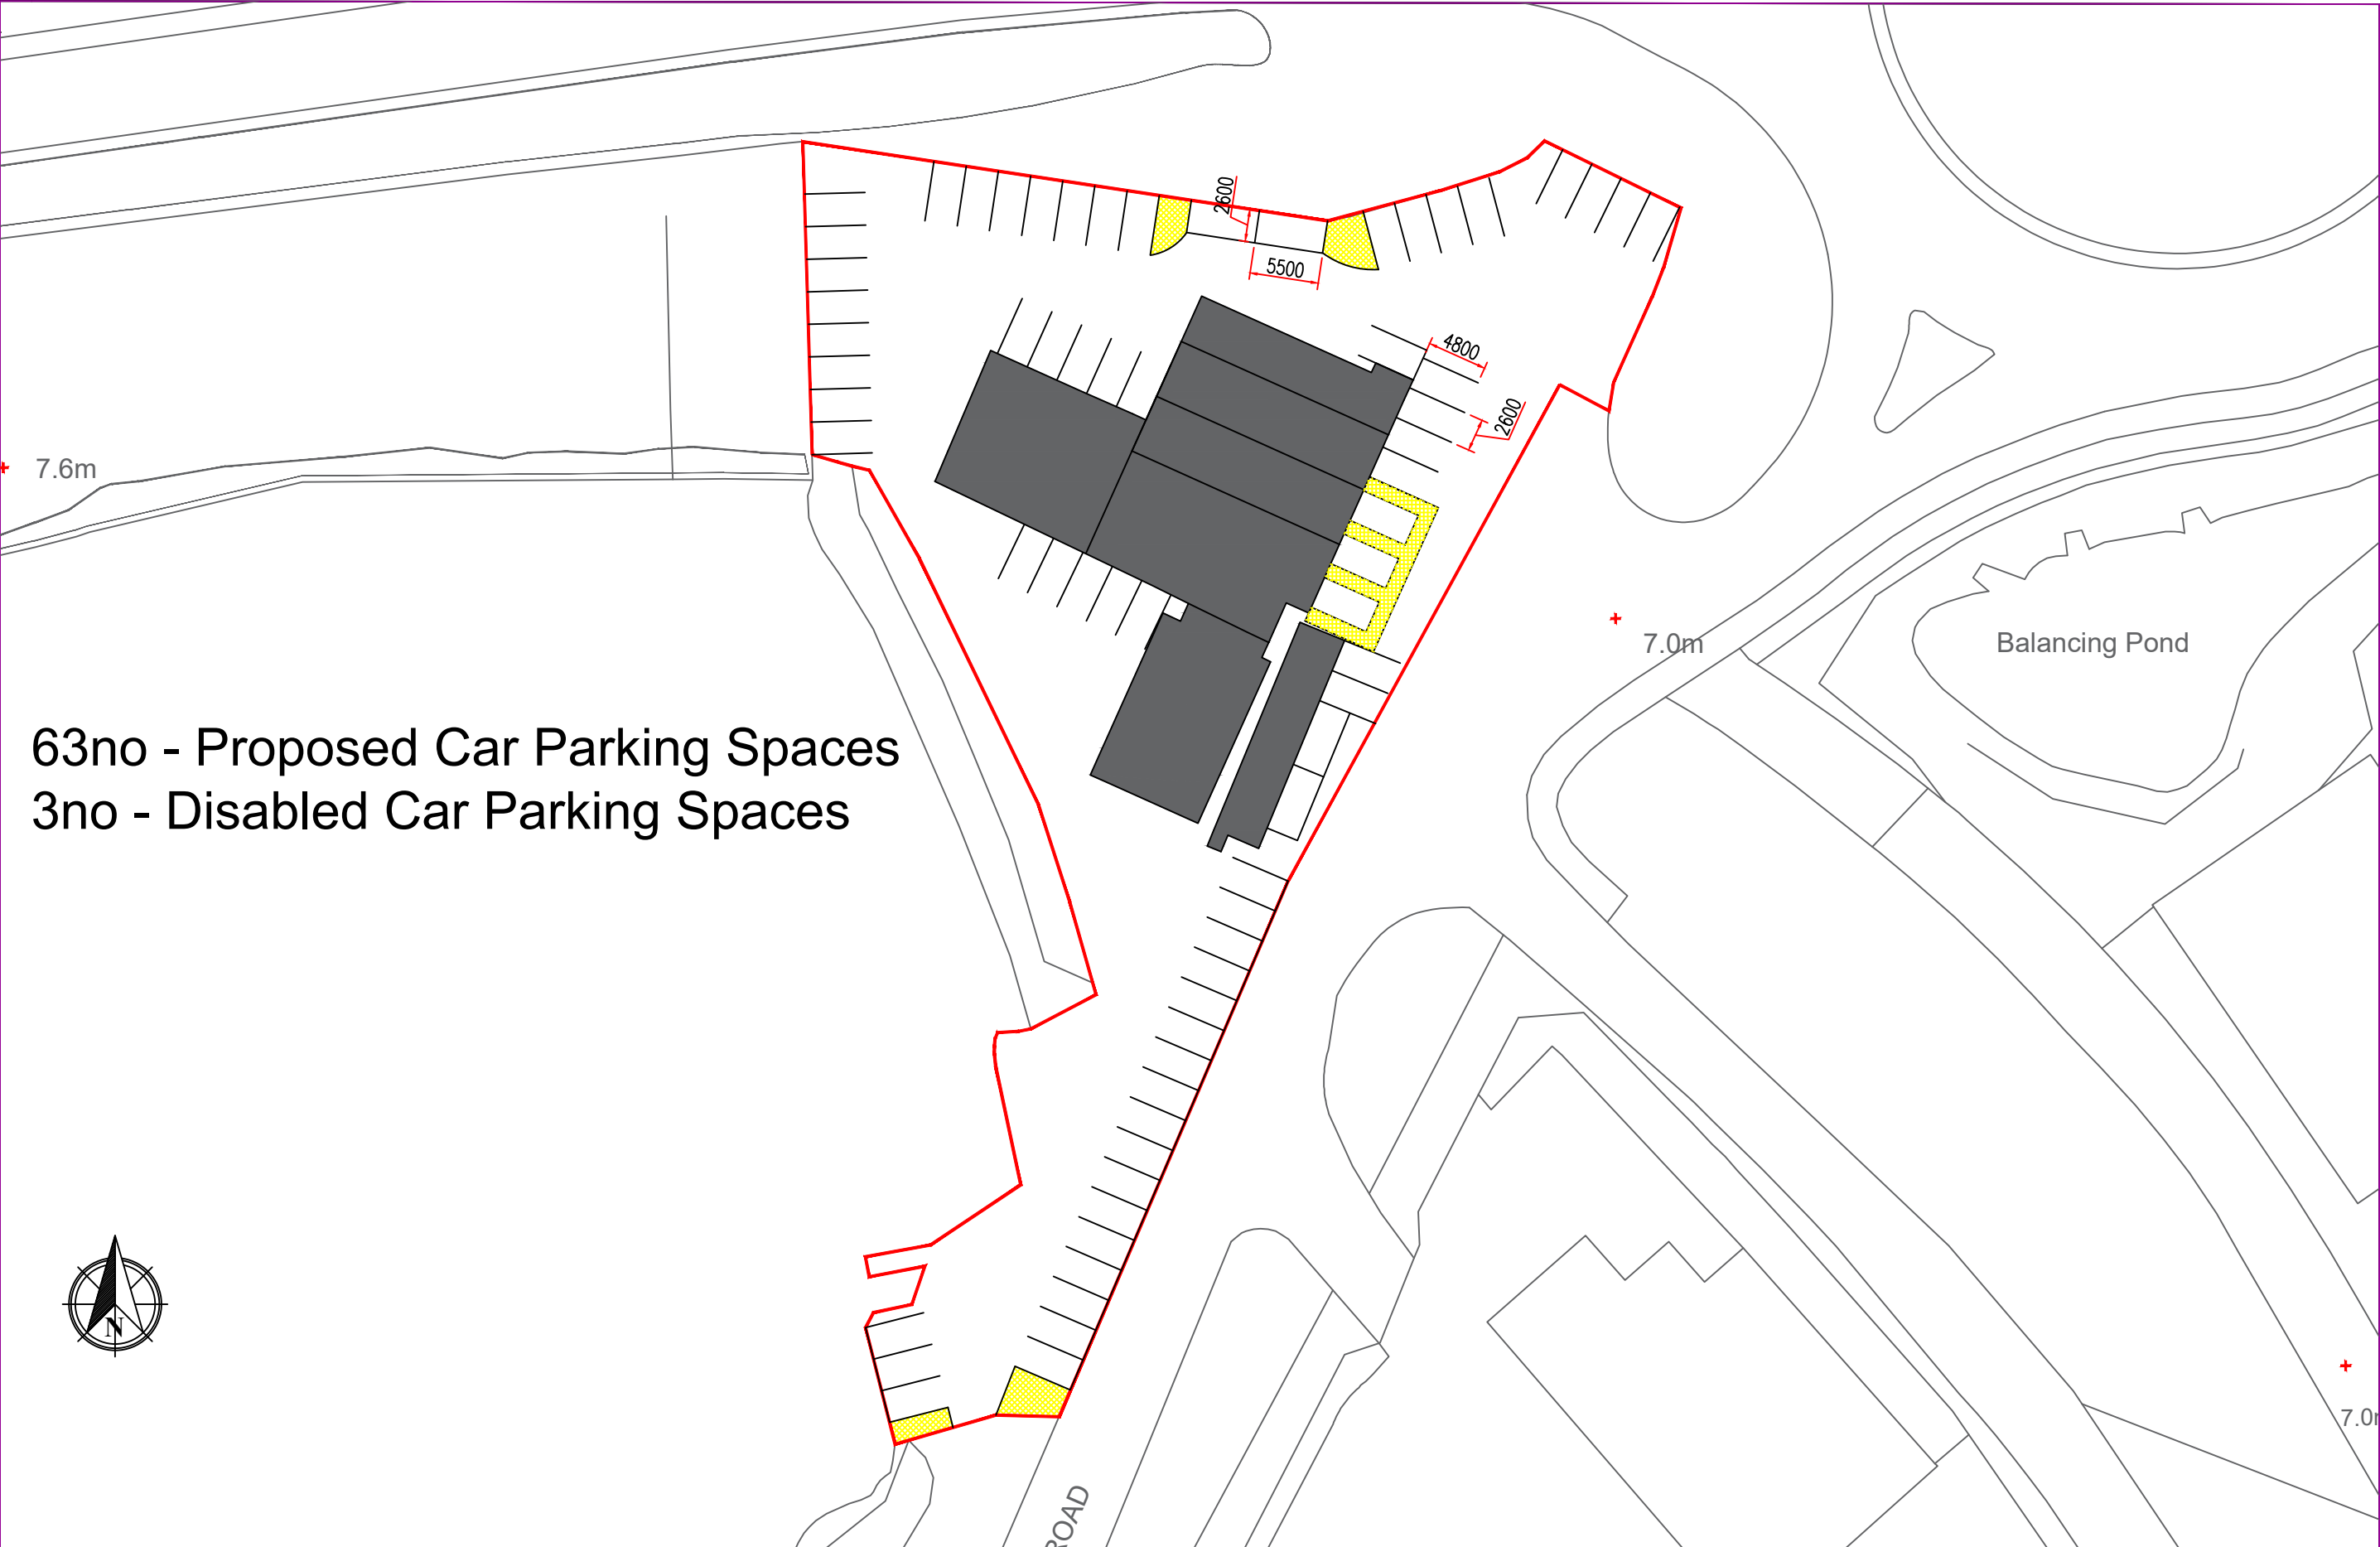

No. REVISION	By	Date	No. REVISION	By	Date

NOTES

1. Do not scale from this drawing take figured dimensions only.
2. Dimensions are in millimeters unless otherwise stated.
3. All dimensions to be checked on site.

STAGE

PLANNING

Client:

MR C WARE

Job Title: PROPOSED CHANGE OF USE					
Drawing Title: PROPOSED CAR PARKING LAYOUT					
Job No: 19/1000	Drawing No: 200	Rev:	Drawn By: M.M	Date: MAR' 2020	Checked By: M.M
Scale: 1:1250 @3			Approved By: M.M	Date: MAR' 2020	Email: morgandesignconsult@gmail.com