



DO NOT SCALE FROM THIS DRAWING. IF IN DOUBT ASK!
REFERENCE **MUST BE MADE** ALSO TO STRUCTURAL
ENGINEER DRAWING INFORMATION WHERE RELEVANT
TO PROJECT. S.ENGINEER INFO TAKES PRECEDENCE
OVER STEEL/TIMBER SIZES INDICATED ON THIS
DRAWING

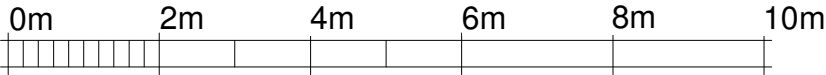

SCALE 1:100 @ A1

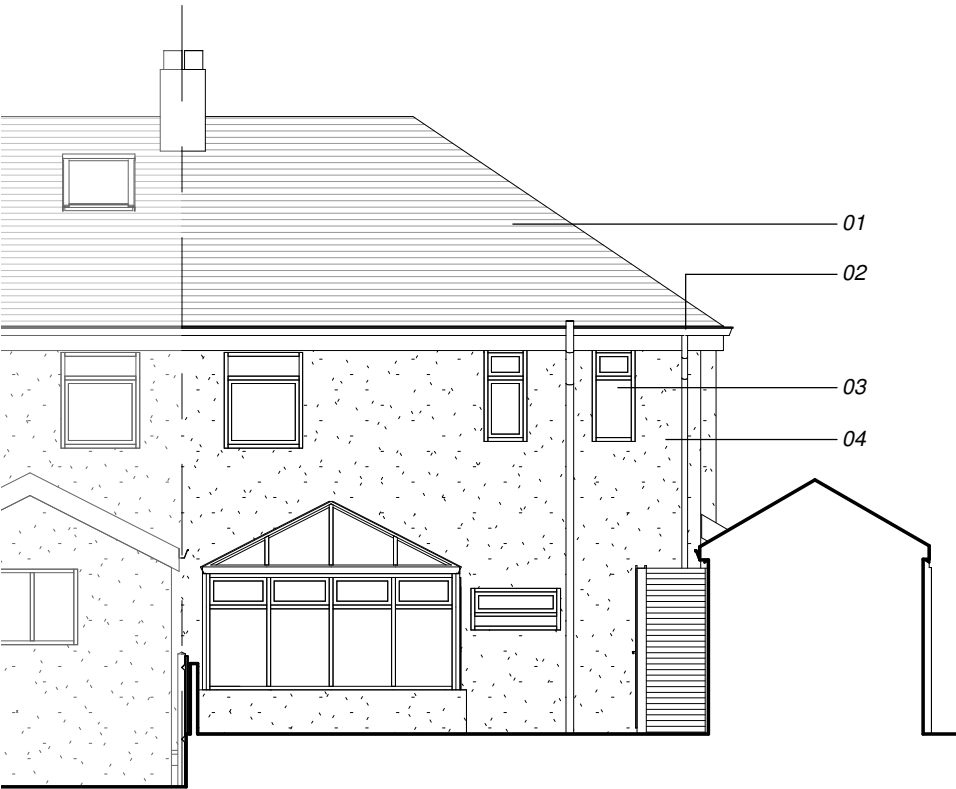


Existing Rear
1 : 100




Existing Side Elevation
1 : 100

MATERIALS

- 01 SLATE ROOF WITH TERRACOTTA VALLEY/RIDGE
- 02 WHITE UPVC GUTTERING / FASCIA / DOWNPIPES
- 03 WHITE UPVC FRAMED D/G WINDOWS
- 04 ROUGHCAST RENDER FINISH

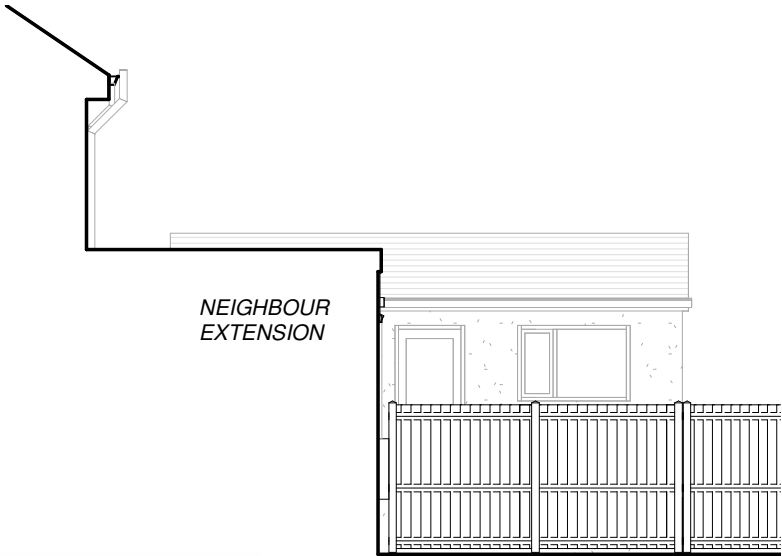

Boundary
1 : 100

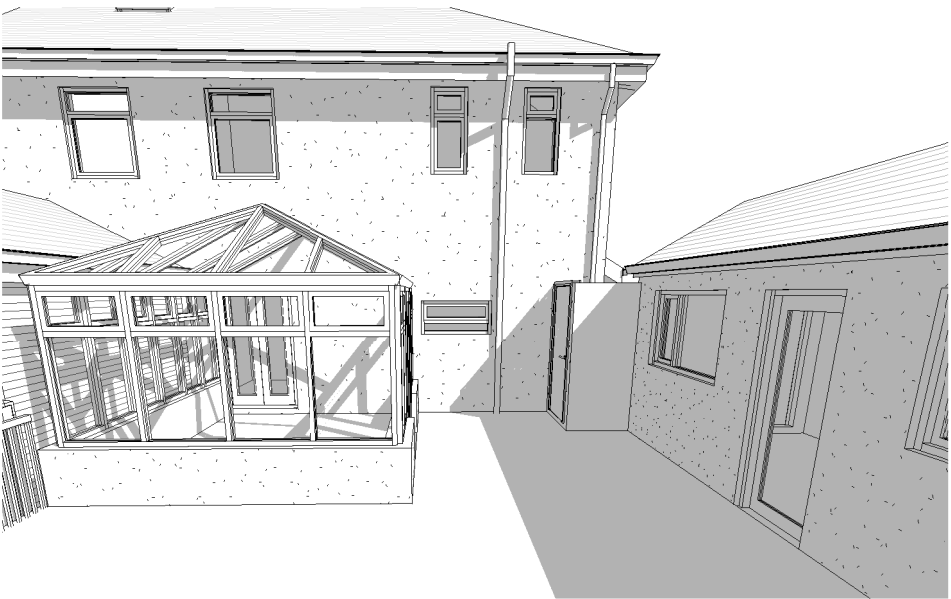

Existing Elevations
Proposed Rear Extension to 34 Hawthorn Avenue, Neath

A105

Project number	377
Date	MAR 2020
Drawn by	MD
Scale	1 : 100@A3

MJDesign
mjd-
plansdrawn.co.uk 07803 132478