Ron Bagshaw & Associates Ltd.
Architectural Design & Planning Consultants

Wood Field House
1b Rosser Terrace
Cilfrew
Neath, SA10 8LH

Contact Details -
01639 632822 (Office)
07870 863859 (Mobile)
mail@ronbagshaw.co.uk

Colouring Legend:

Red = Application Site.

Blue = Land in the same ownership.

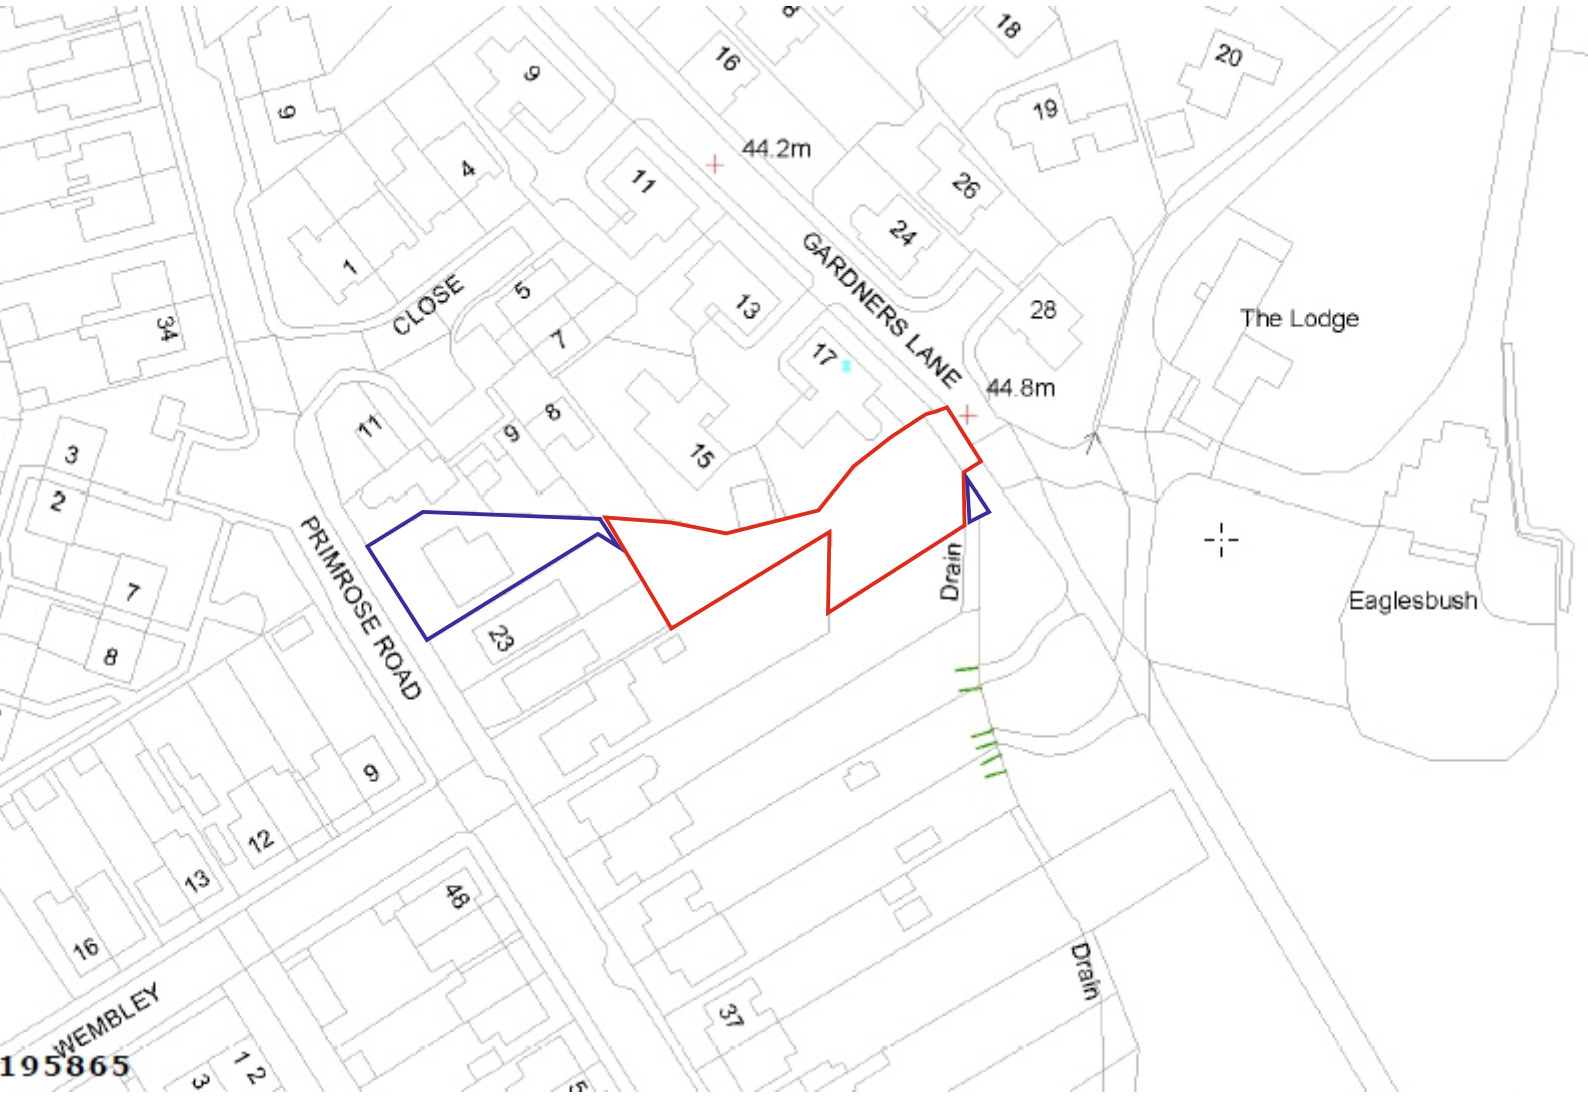

N

Drawing No: RW/2017/01/A
Scale: 1:1250 @ A4
Date: March 2017 (Revision A)

Proposal: Detached dwelling and garage (In Outline Only).
Location: Plot adjacent to 17 Gardners Lane, Neath SA11 2AH.
Client: Mr Richard Williams, Dan Y Lan Farm, Tonna, Neath SA11 3QD.
Title: Revised Location Plan.