


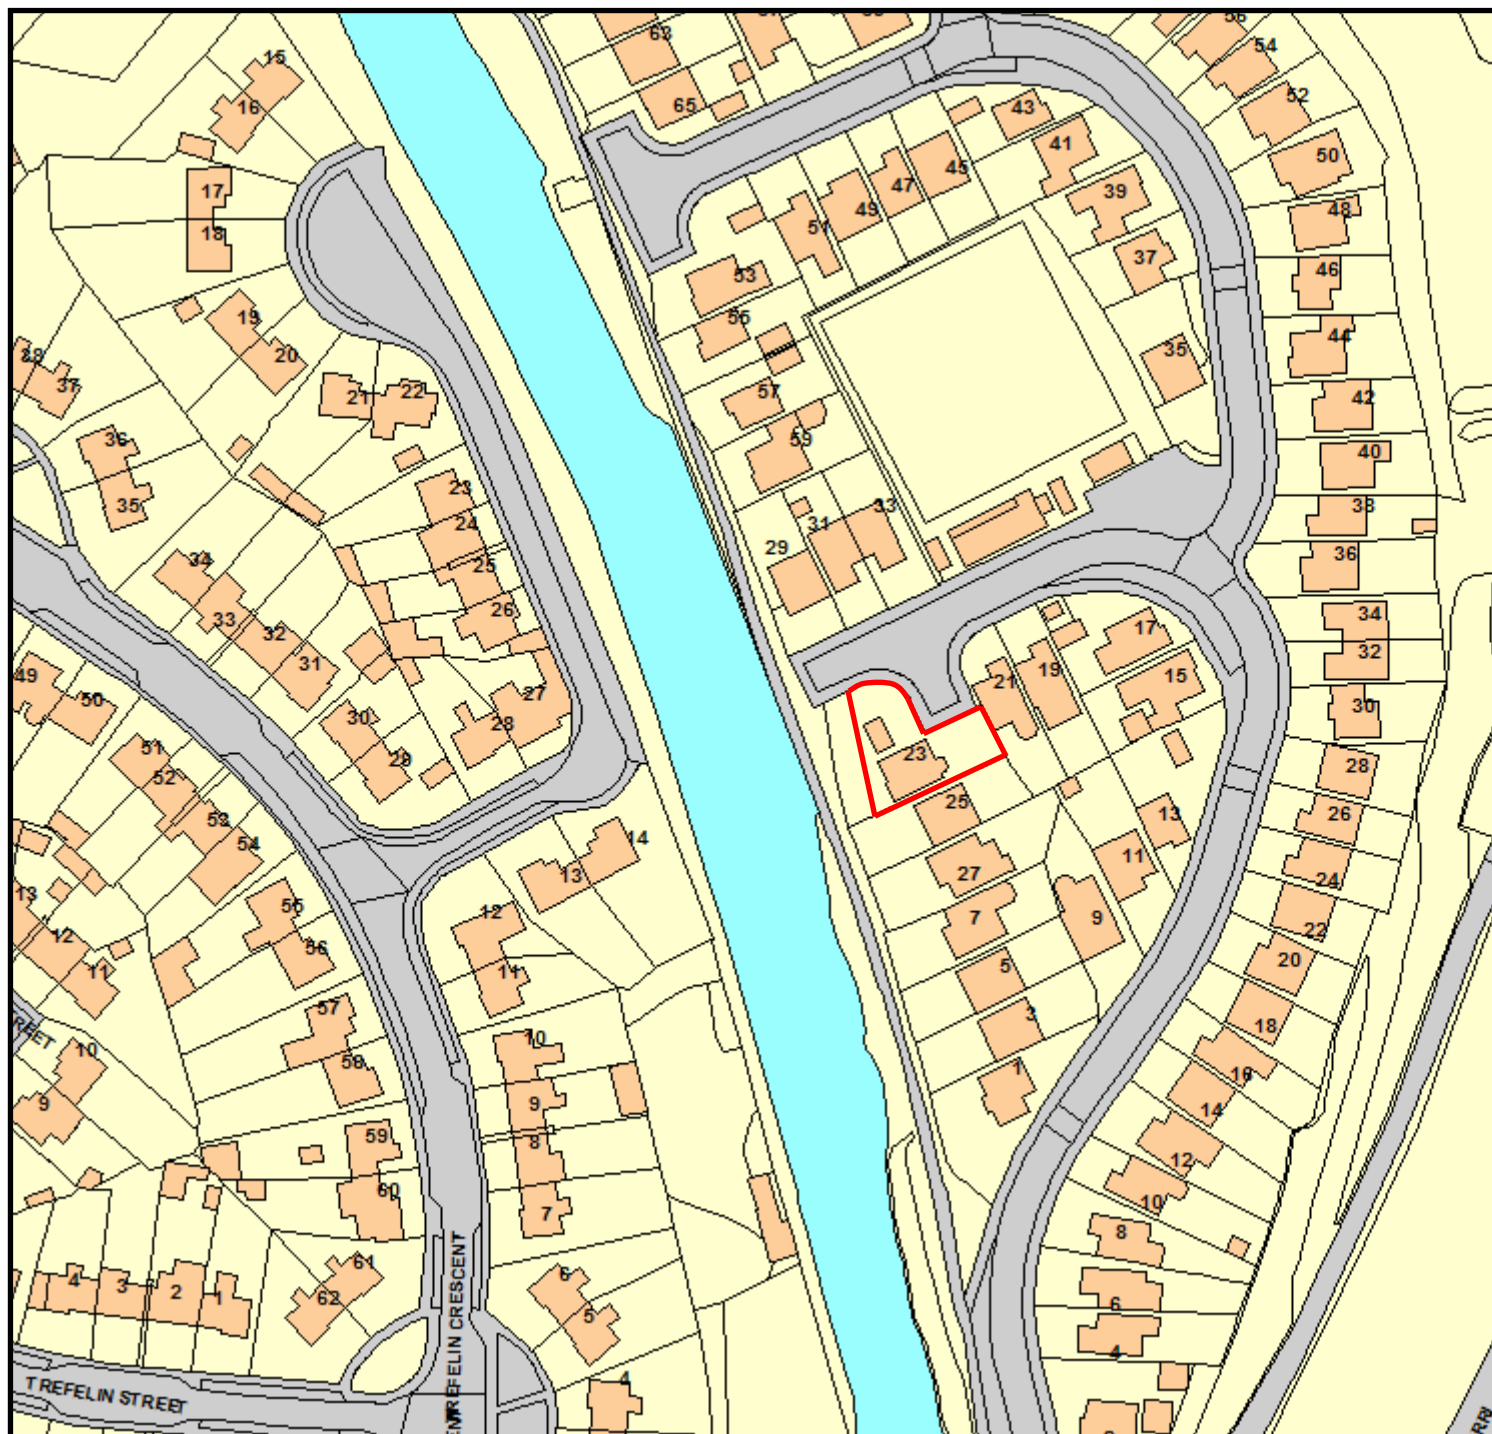

Proposed Garage Extension at:

23 Ynys Y Gored, Port Talbot, SA13 2EB


Client: Craig Williams

Location Plan

Scale: A4 @ 1:1250

N



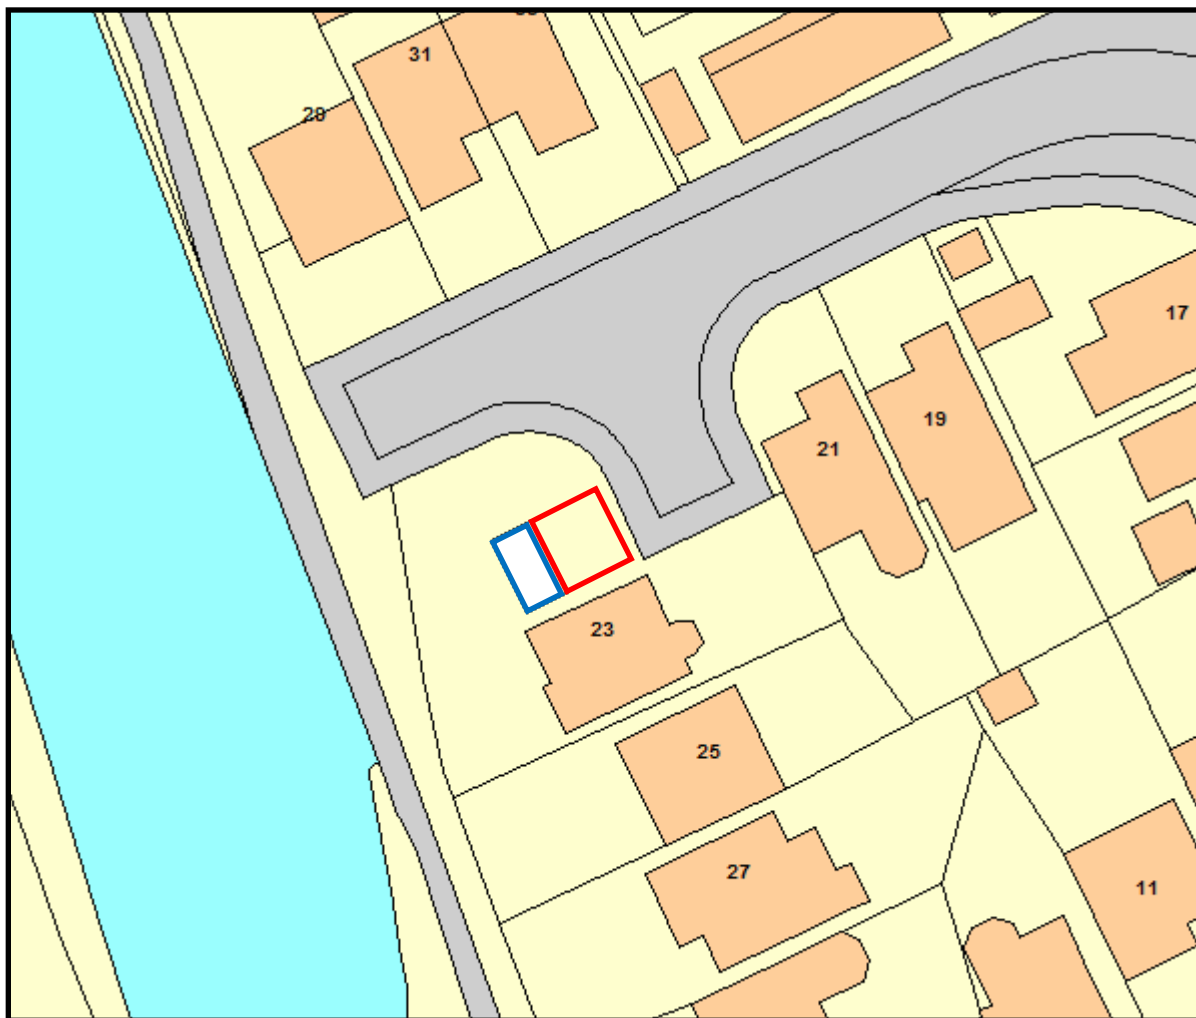

Existing Garage (15m²)



Proposed Extension (30m²)



Proposed Garage Extension at:

23 Ynys Y Gored, Port Talbot, SA13 2EB

Client: Craig Williams

Block Plan

Scale: A4 @ 1:500

