
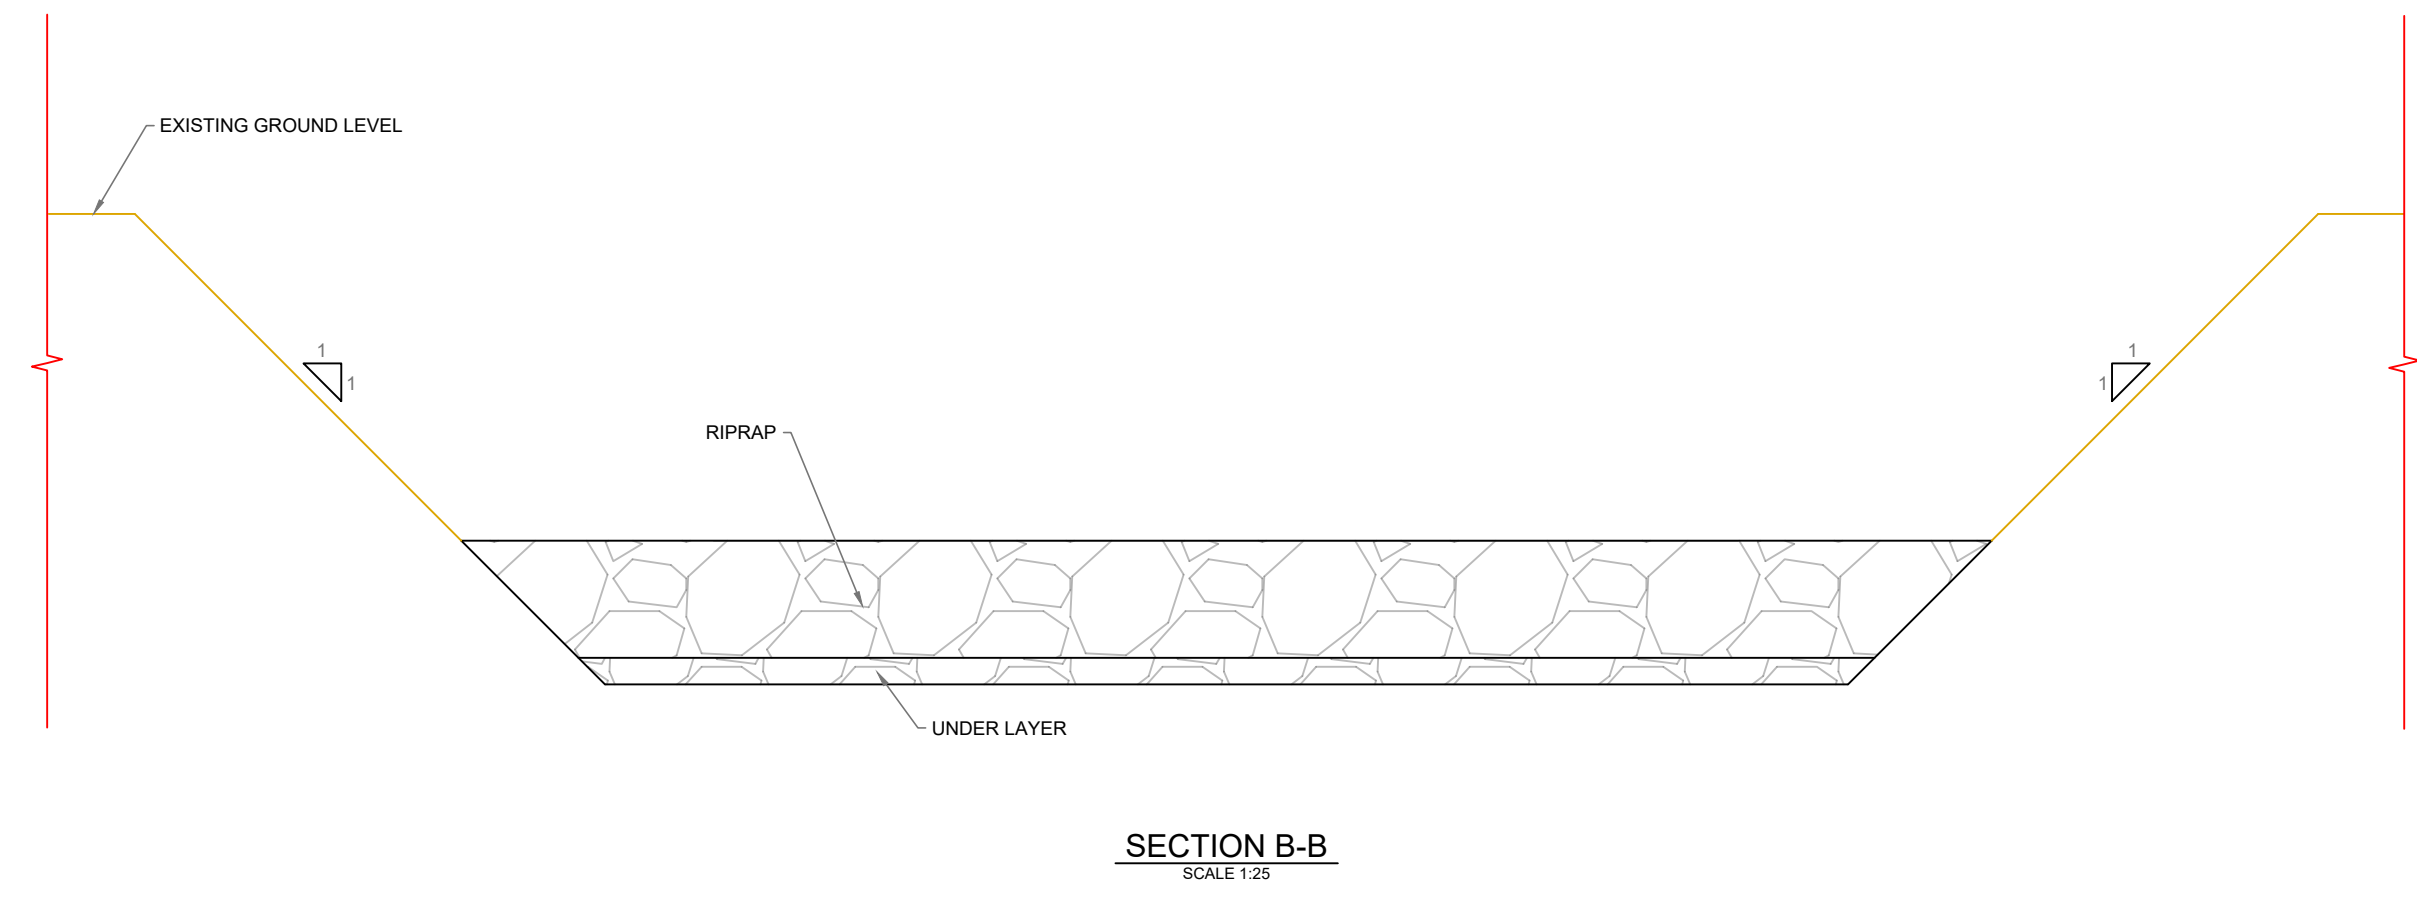
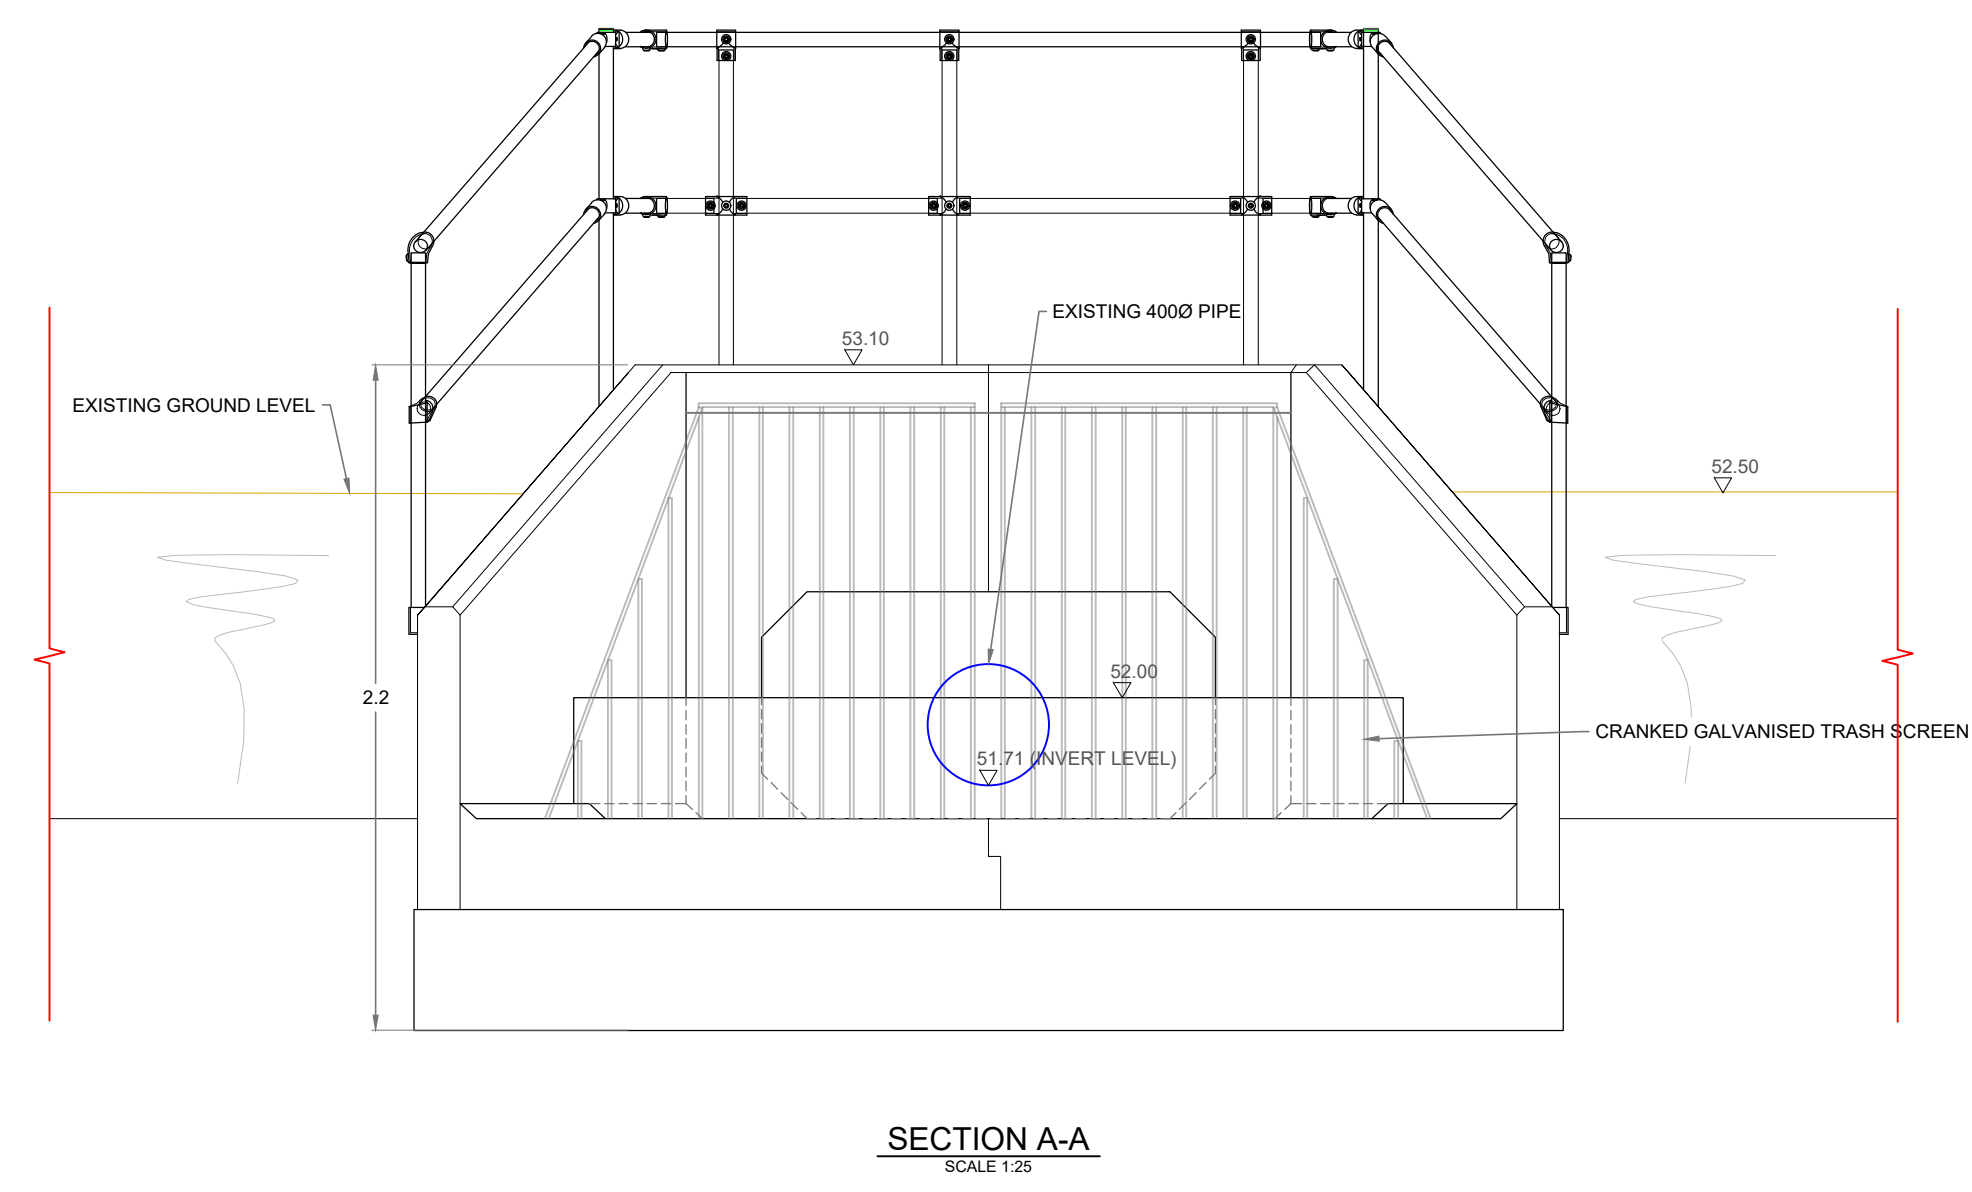


27/02/23 CN [New-uk-local]project\active\mcr8075_150_D004_0.dwg

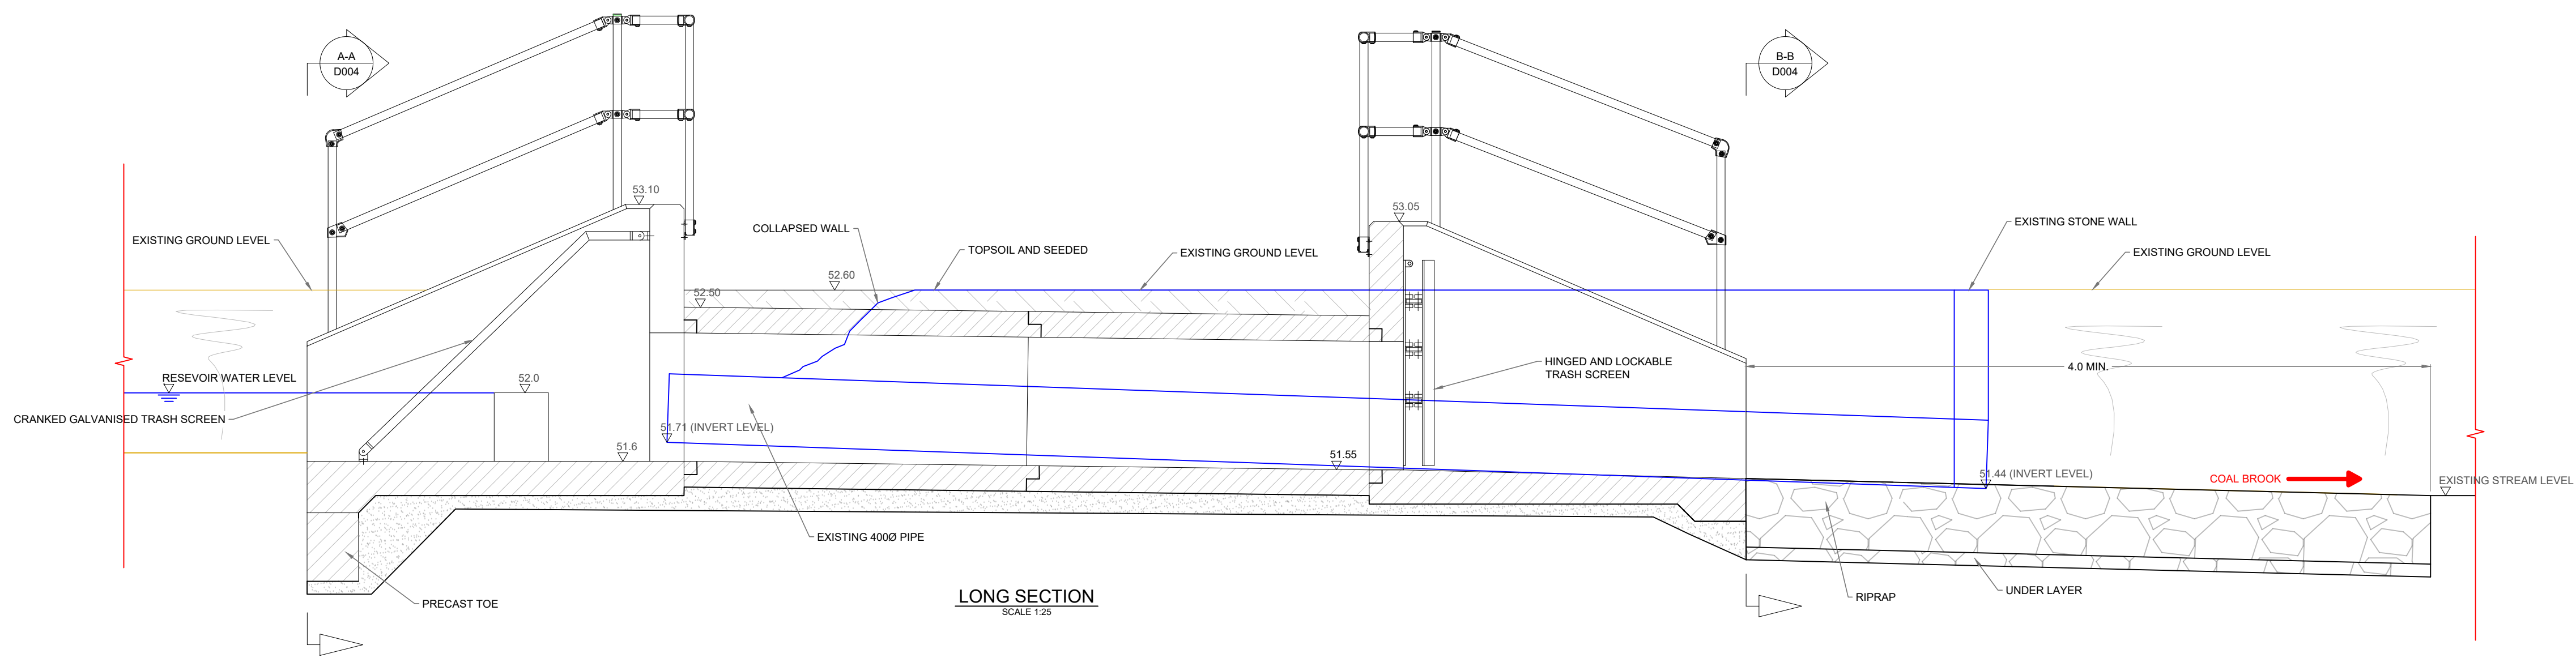

© HR Wallingford 2020

HR Wallingford has prepared this document under the terms of the contract between them and their client, for the exclusive use of that client. HR Wallingford accepts no liability for any use of this document other than by their client and then only for the purposes for which it was prepared. No warranty is given for any third party data included in this document.

NOTES:
1. DOCUMENT UNCONTROLLED WHEN PRINTED.
2. DO NOT SCALE. USE ONLY WRITTEN DIMENSIONS.
3. ALL DIMENSIONS ARE IN METRES UNLESS OTHERWISE STATED.
4. GRID AND LEVELS ARE IN METRES RELATIVE TO NATIONAL GRID PROJECTION OSTN15 AND OSGM15

ISSUED FOR REVIEW	LCN	MSA	MSA	28 FEB 20
DRAWING STATUS	DRAW	APPR	AUTH	DATE
CLIENT:				
NEATH PORT TALBOT				
HR Wallingford Hoareby Park, Wallingford Oxfordshire OX10 8BA United Kingdom Tel: +44(0)1491 835381 Fax: +44(0)1491 832233 www.hrwallingford.com				
PROJECT:				
FURZEMILL RESERVOIR				
DRAWING TITLE:				
OVERVIEW OF CULVERT DESIGN				
SCALE: 1:25				
SHEET SIZE: A1				
DRAWING No: MCR8075_150_D004				
REV: 0				