


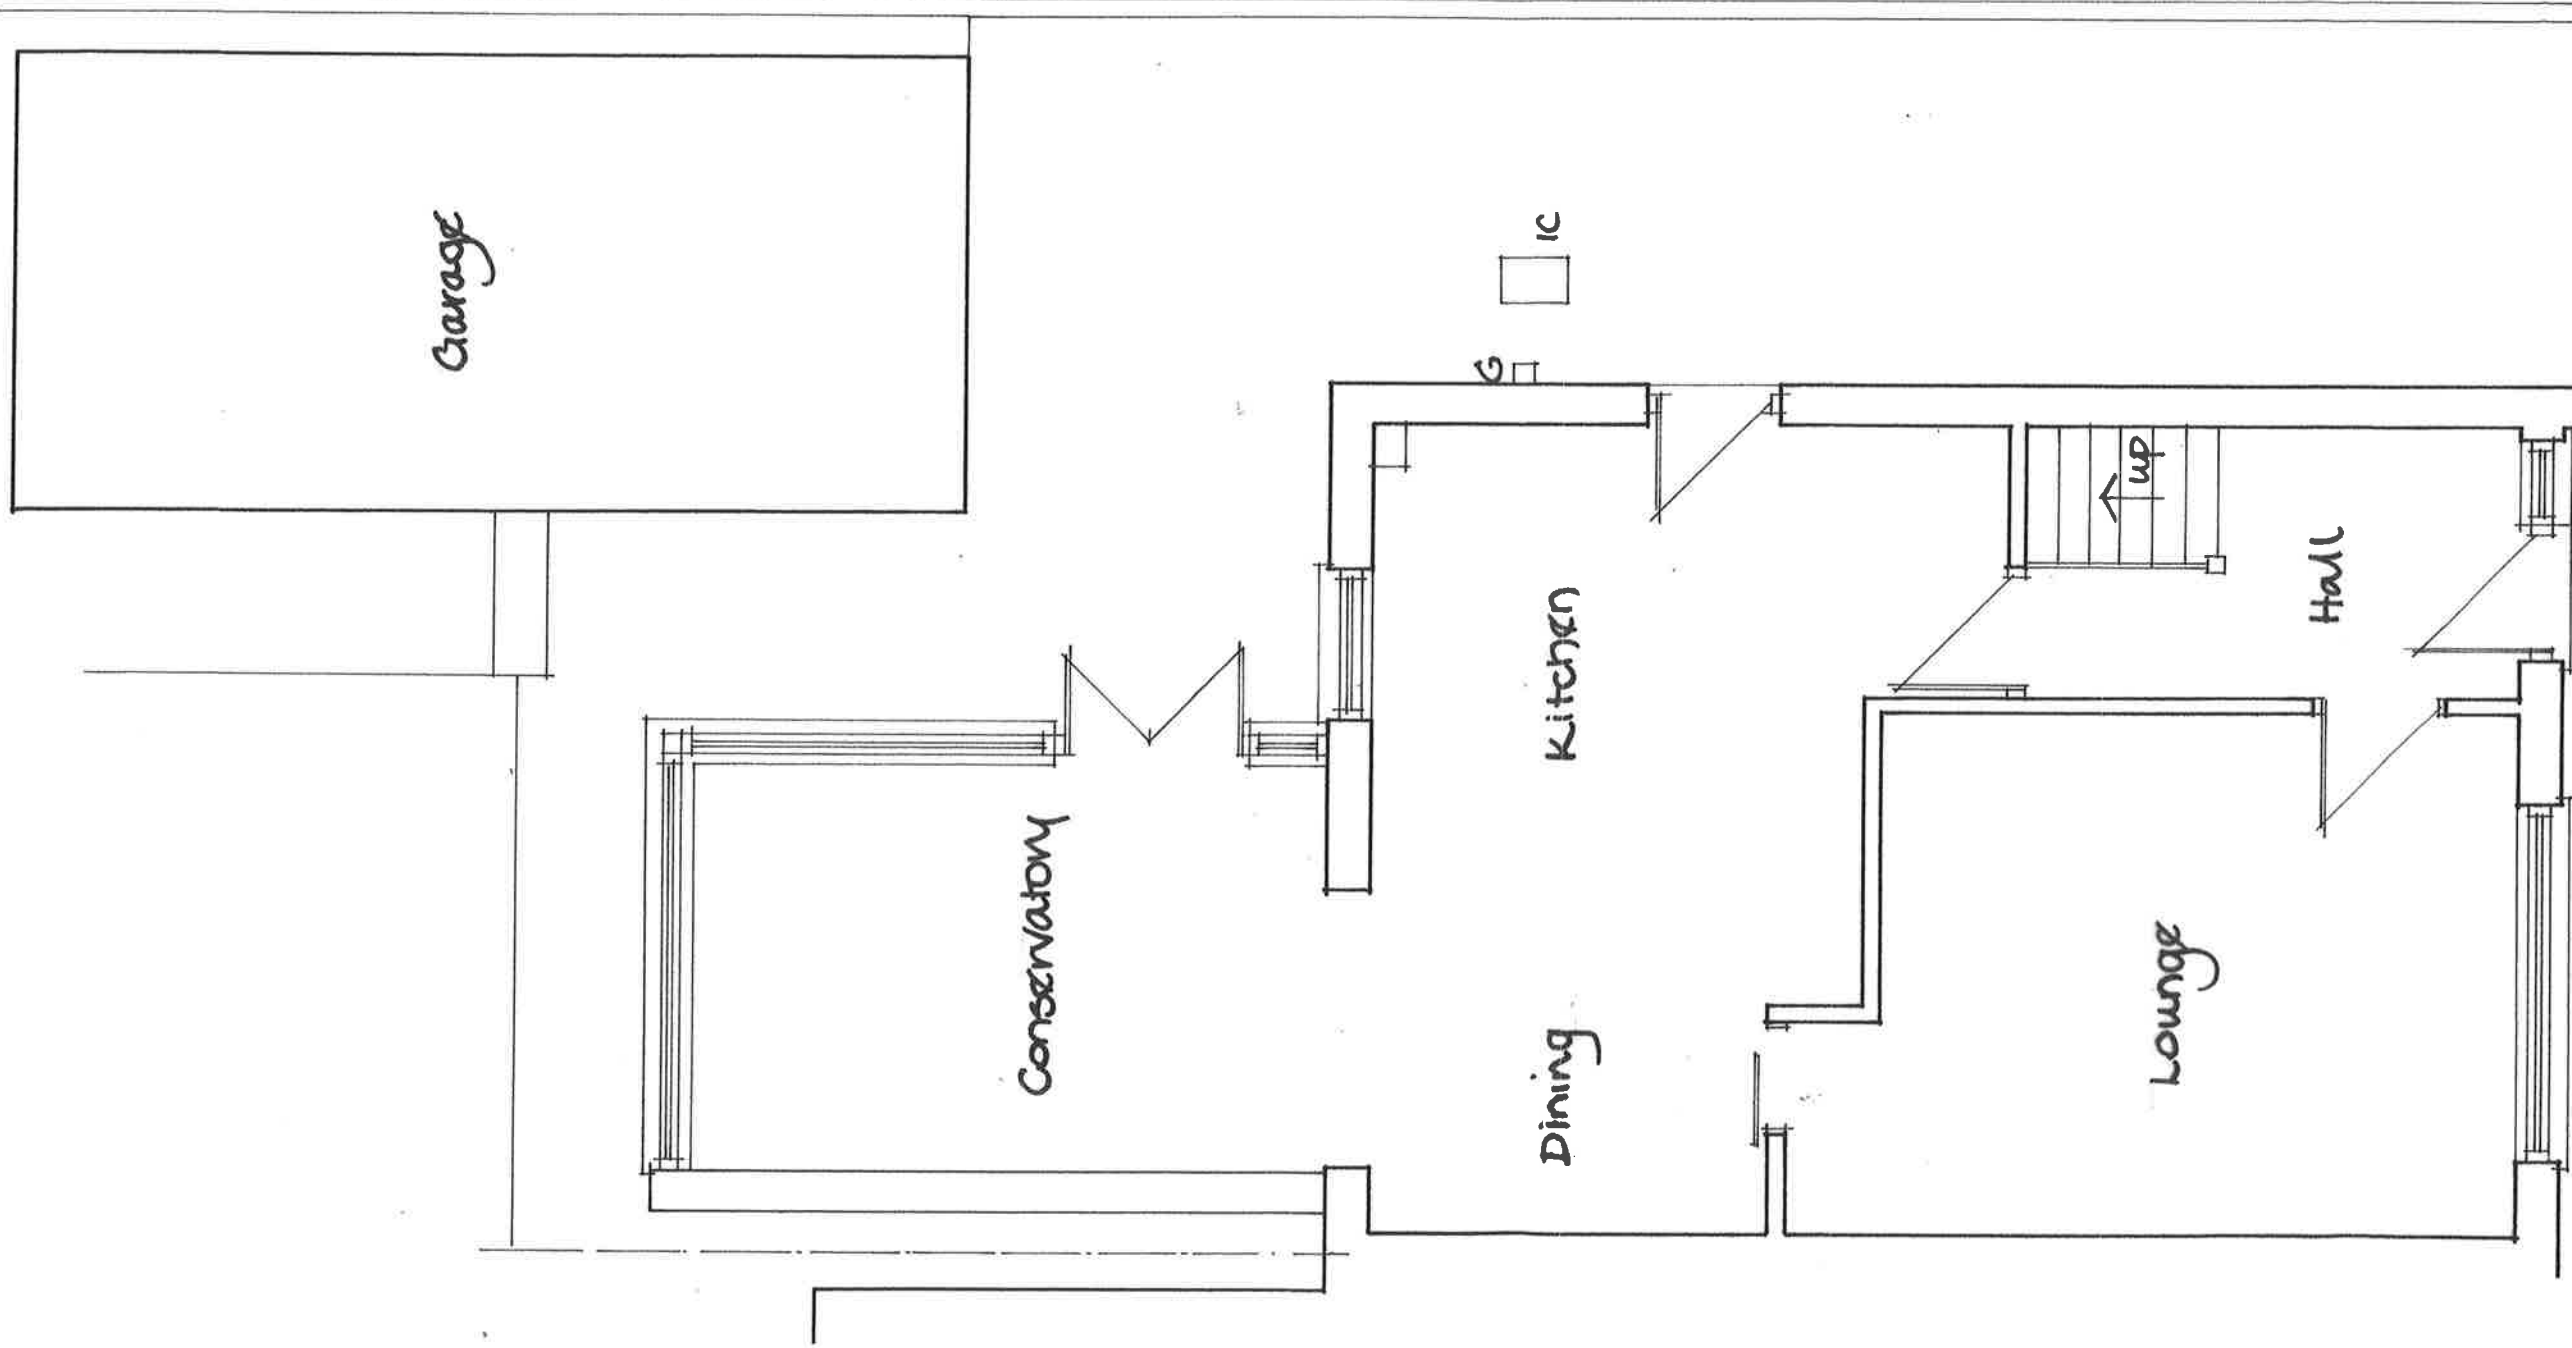

Existing Ground Floor