


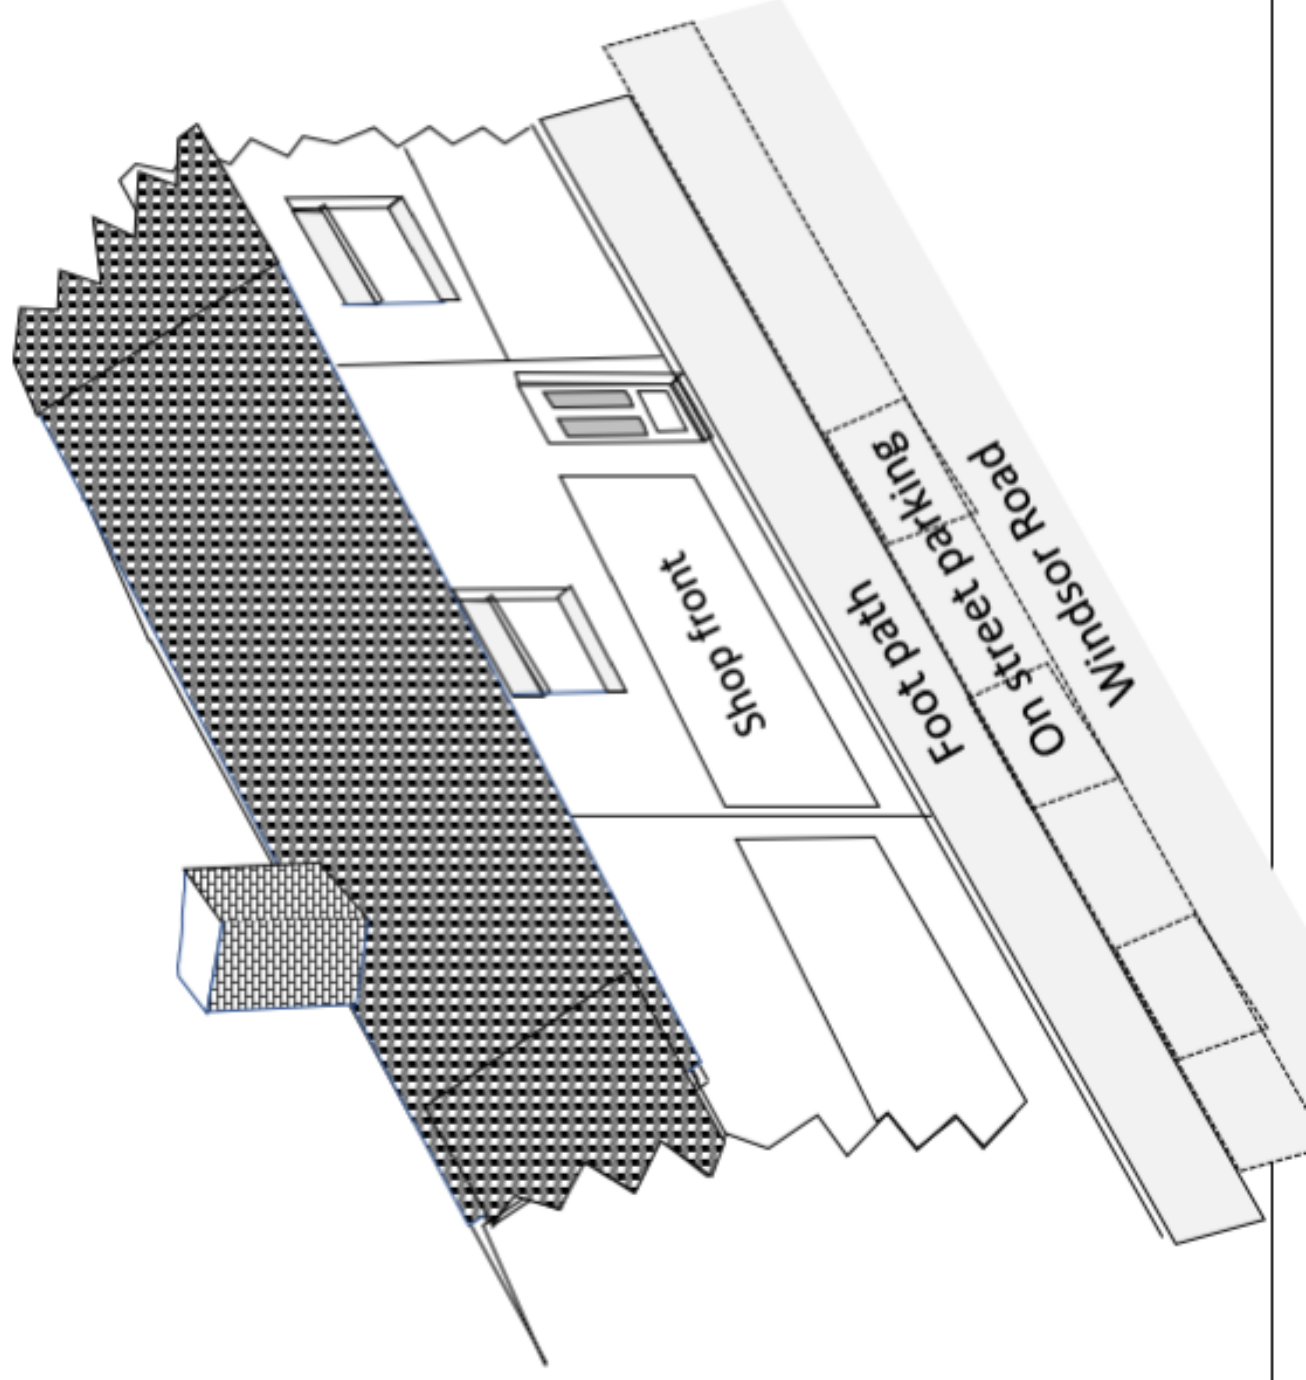

Drawing number:
PP-08607849 -1
Existing and
proposed
Elevation Front
View (West side)
Scale: 1:50