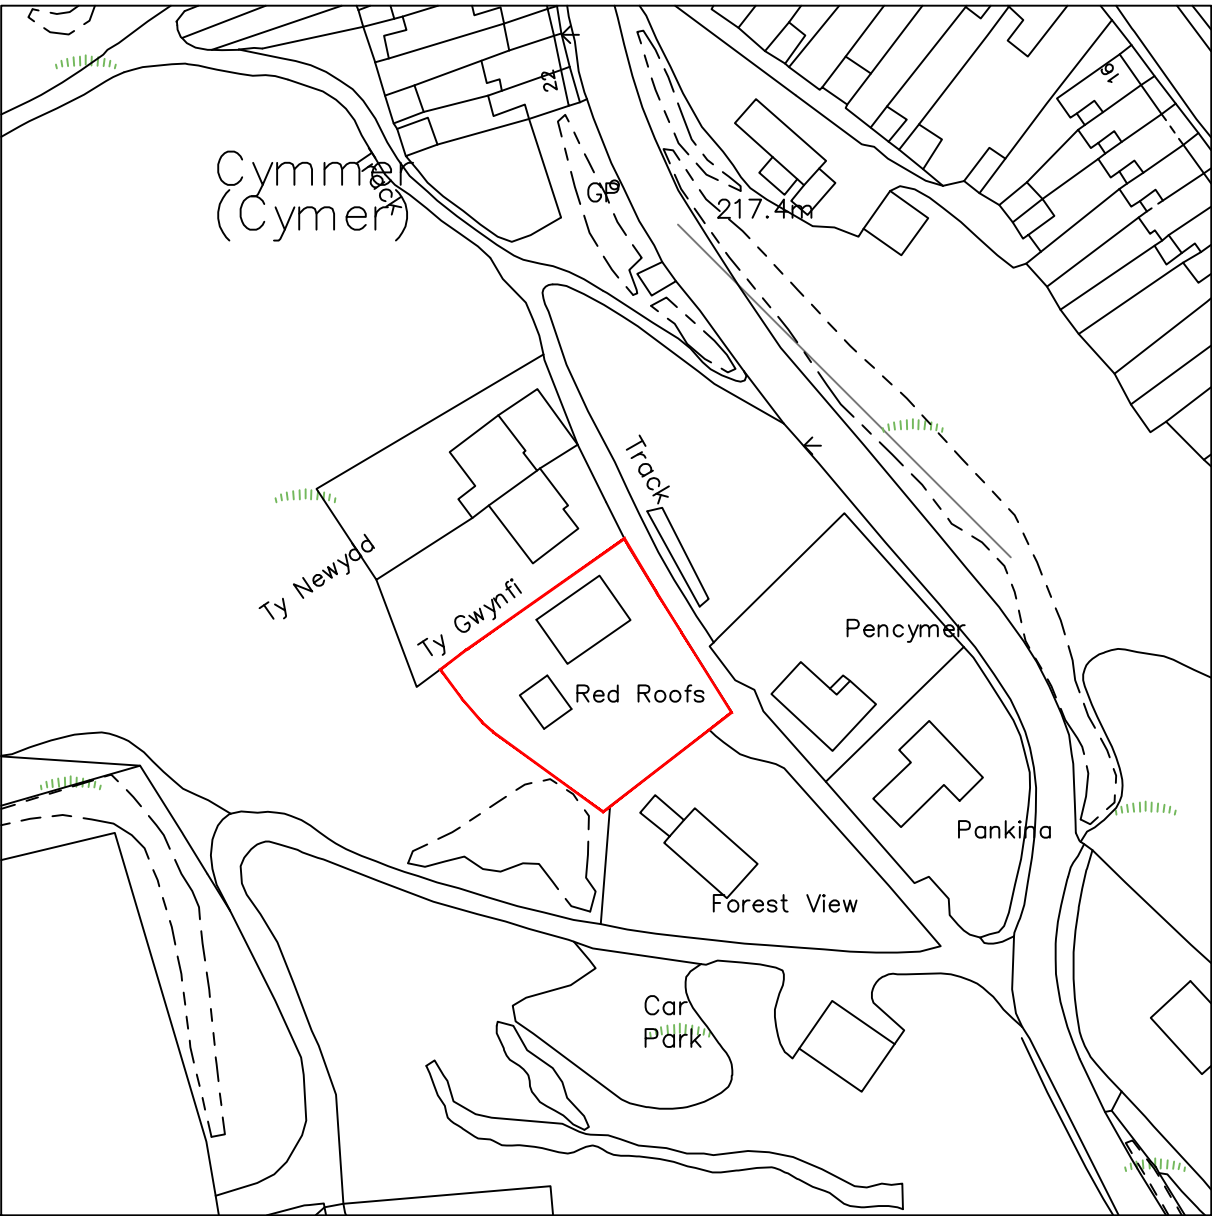


THIS DRAWING MUST NOT BE SCALED.
ALL SETTING OUT, DIMENSIONS AND LEVELS
MUST BE CHECKED ON SITE AND ANY
DISCREPANCIES NOTIFIED TO TECH-DESIGN.
ALL FIXINGS AND WEATHERINGS MUST BE
CHECKED ON SITE.
ANY DEVIATION TO BE REPORTED TO
TECH-DESIGN IMMEDIATELY. CONSTRUCTED
TO PART K.
COPYRIGHT OF TECH-DESIGN

REVISION	DATE	COMMENTS
A	23-03-30	NORTH ARROW ADDED

Drawing Title O.S. PLAN	Drawing No. OS 01
Job Title MR. DAVID PEARCE REDROOFS, MEASTEG ROAD, SA13 3HS	Date FEB 2020
Approved	Scale 1:1250
	Drawn ML
	Job No. 1286