




NORTH

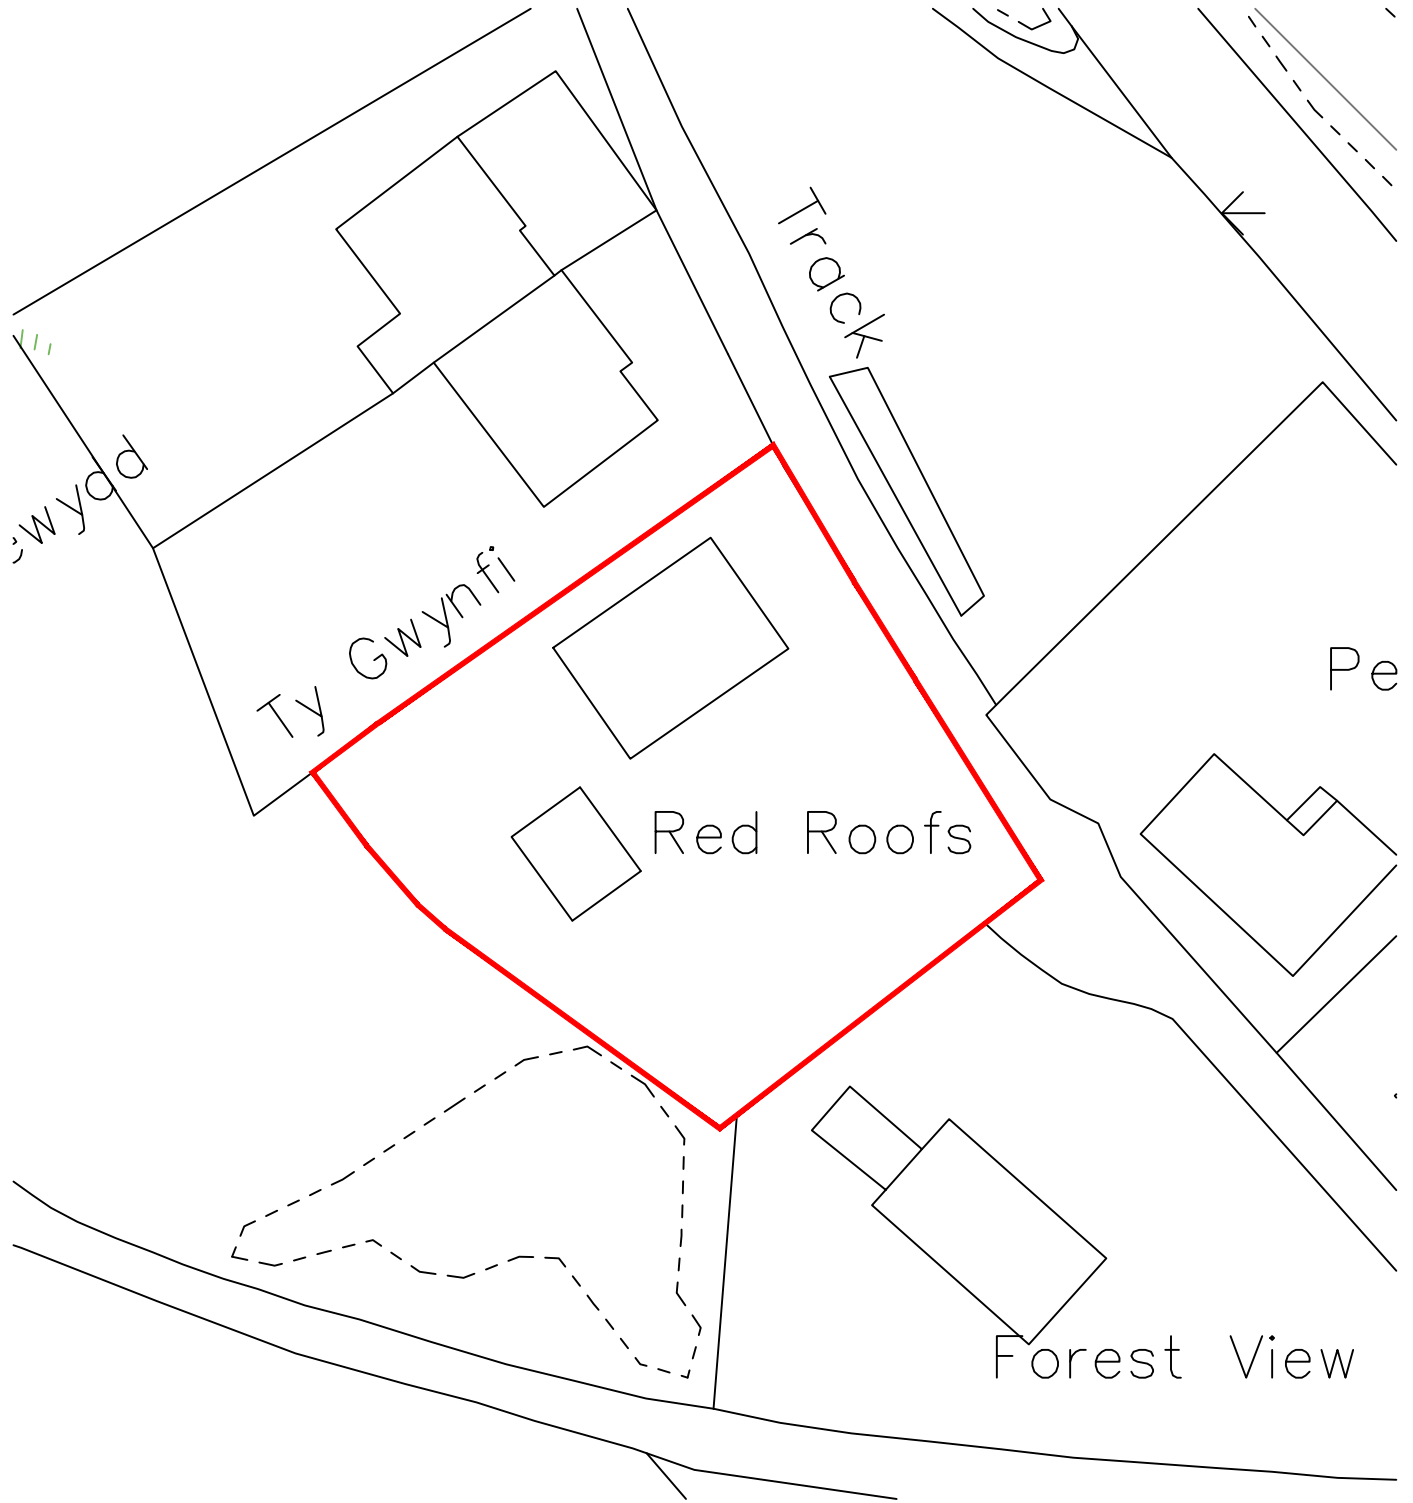

THIS DRAWING MUST NOT BE SCALED.
ALL SETTING OUT, DIMENSIONS AND LEVELS
MUST BE CHECKED ON SITE AND ANY
DISCREPANCIES NOTIFIED TO TECH-DESIGN.
ALL FIXINGS AND WEATHERINGS MUST BE
CHECKED ON SITE.
ANY DEVIATION TO BE REPORTED TO
TECH-DESIGN IMMEDIATELY. CONSTRUCTED
TO PART K.
COPYRIGHT OF TECH-DESIGN

REVISION		DATE	COMMENTS
A		23-03-30	NORTH ARROW ADDED
Drawing Title BLOCK PLAN			Drawing No. PL 02
Job Title MR. DAVID PEARCE REDROOFS, MEASTEG ROAD, SA13 3HS			Date FEB 2020
Approved			Scale 1:500
			Drawn ML
			Job No. 1286