


Proposed Residential Development off Heol Llwyn Celyn, Neath, SA10 7PS

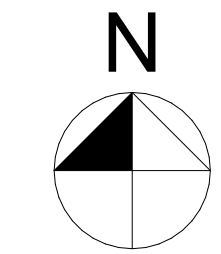

Engineering Layout (By RCA Dwg No: 20645/03)


1:200



Indicative Layout - Rain Garden 1

Note: Rain Gardens 2 & 3 to be similar

Plant Name:	Number:
Cistus Corbariensis	5
Euonymus Emerald Gaiety	7
Geranium Macrorrhizum Ingersens	9
Hebe Emerald Green	59
Hebe Nicolas Blush	8
Hydrangea Macrophylla Madame	2

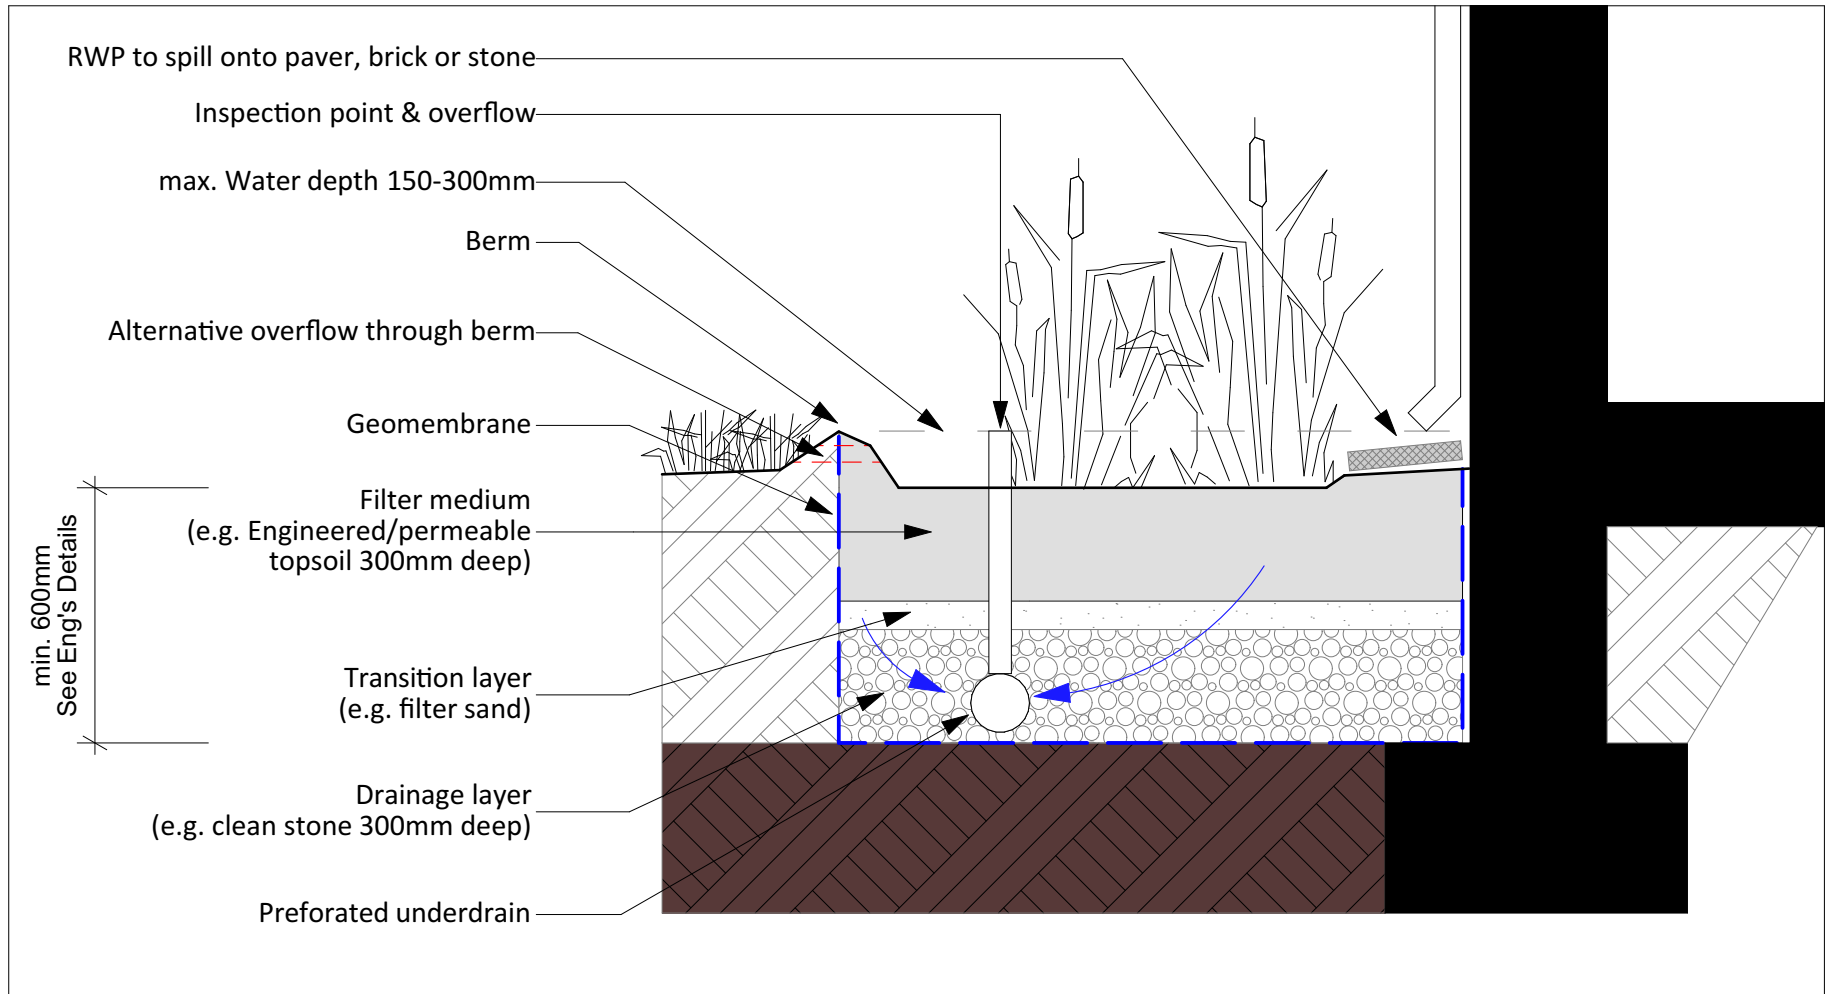

'Rain Garden' - Indicative Cross-Section


1:20

For rain garden areas, depths and construction details see Roger Casey Associates drawings and details.


PROPOSED PLANTING LIST & LEGEND: (Planting list by others).




Cistus Corbariensis
Ultimate height = 0.5 - 1m high
Ultimate spread = 1 - 1.5m
Time to ultimate height = 2-5 years

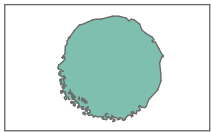


Euonymus Emerald Gaiety
Ultimate height = 0.5 - 1m high
Ultimate spread = 1 - 1.5m
Time to ultimate height = 10-20 years

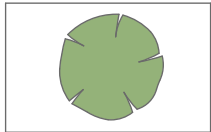


Geranium Macrorrhizum
Ultimate height = 0.5 - 1m high
Ultimate spread = 0.5 - 1m
Time to ultimate height = 2-5 years

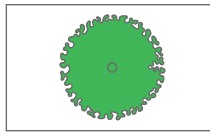


Hebe Emerald Green
Ultimate height = 0.1 - 0.5m high
Ultimate spread = 0.1 - 0.5m
Time to ultimate height = 5-10 years

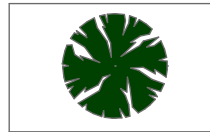

Hebe Nicolas Blush
Ultimate height = 0.5 - 1m high
Ultimate spread = 0.5 - 1m
Time to ultimate height = 5-10 years

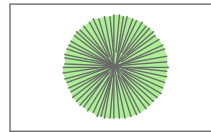

Hydrangea Macrophylla Madame
Ultimate height = 1.5 - 2.5m high
Ultimate spread = 1 - 1.5m
Time to ultimate height = 5-10 years

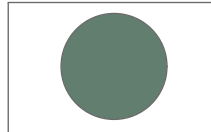

Revision:	Date:	By:	Notes:

SAB Application - Formal Issue