



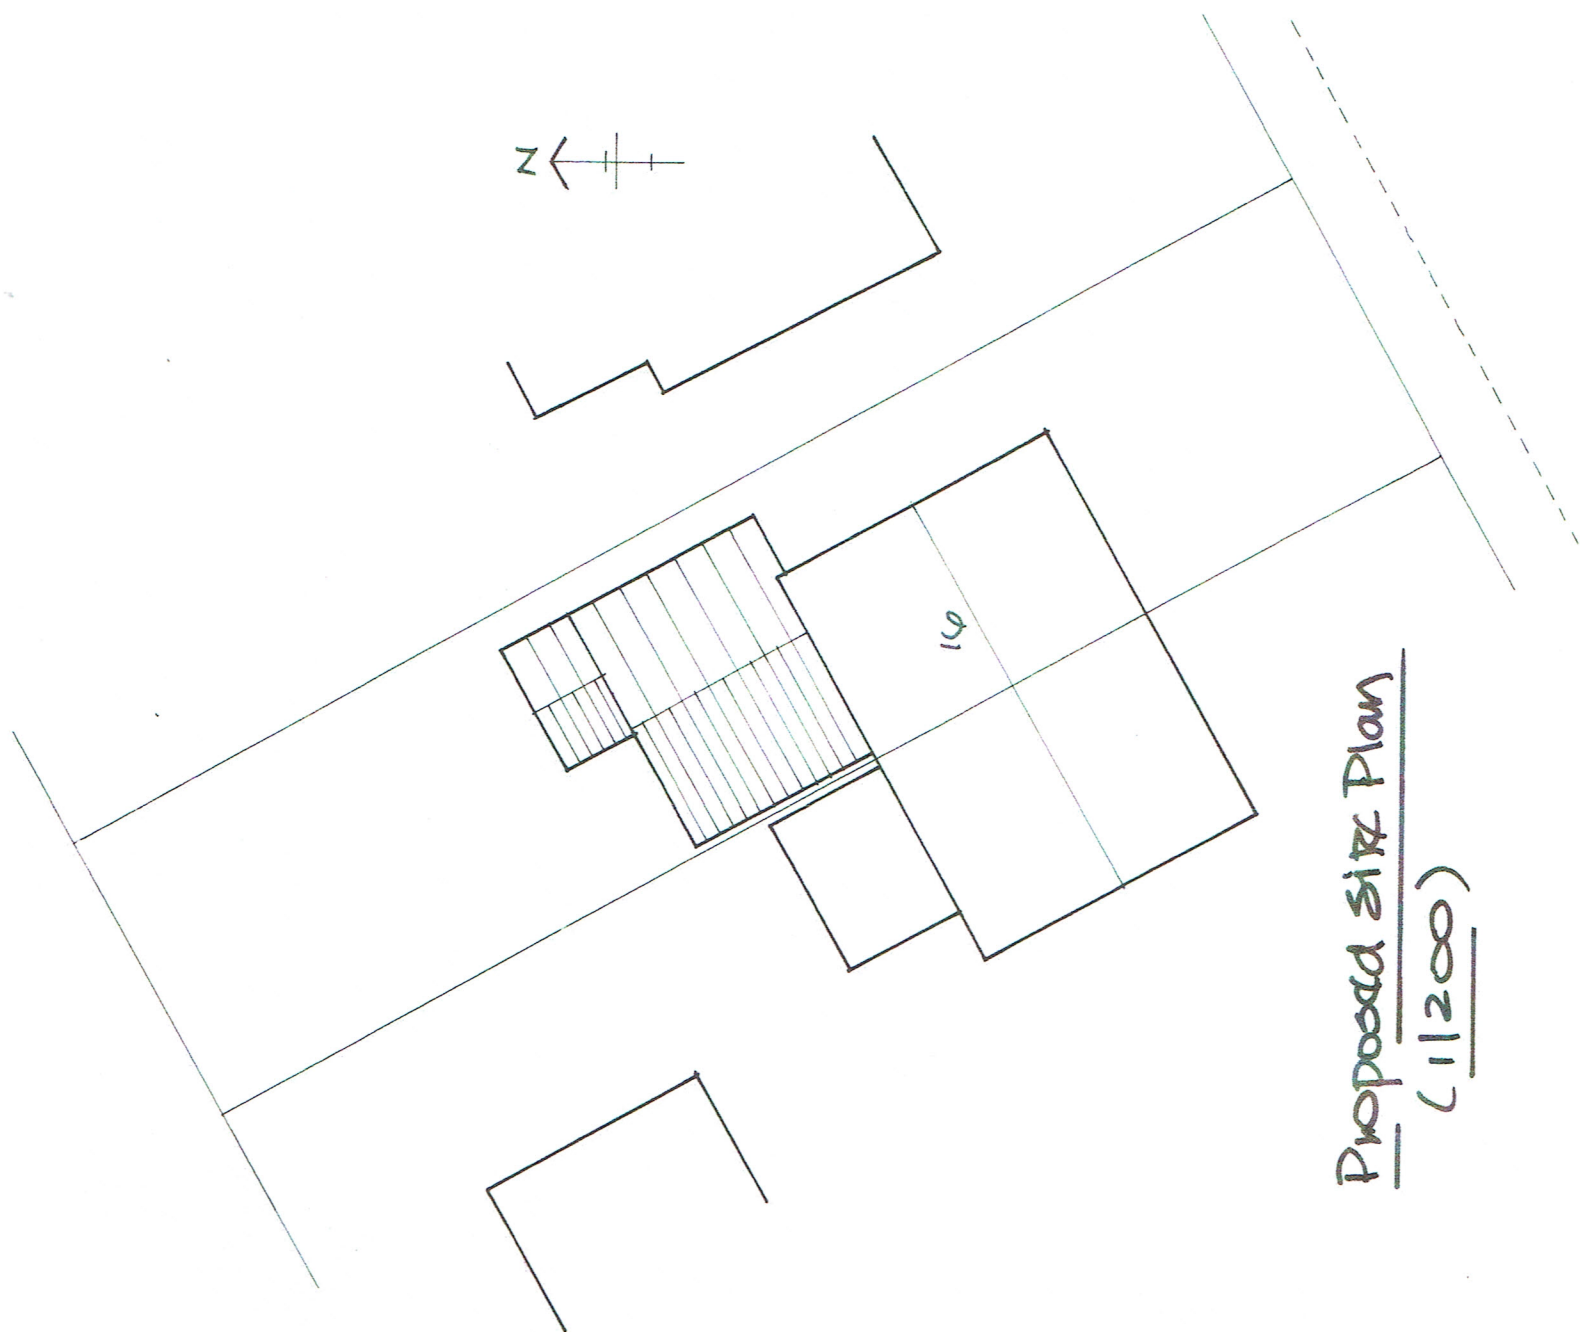

Proposed Site Plan
(1/200)

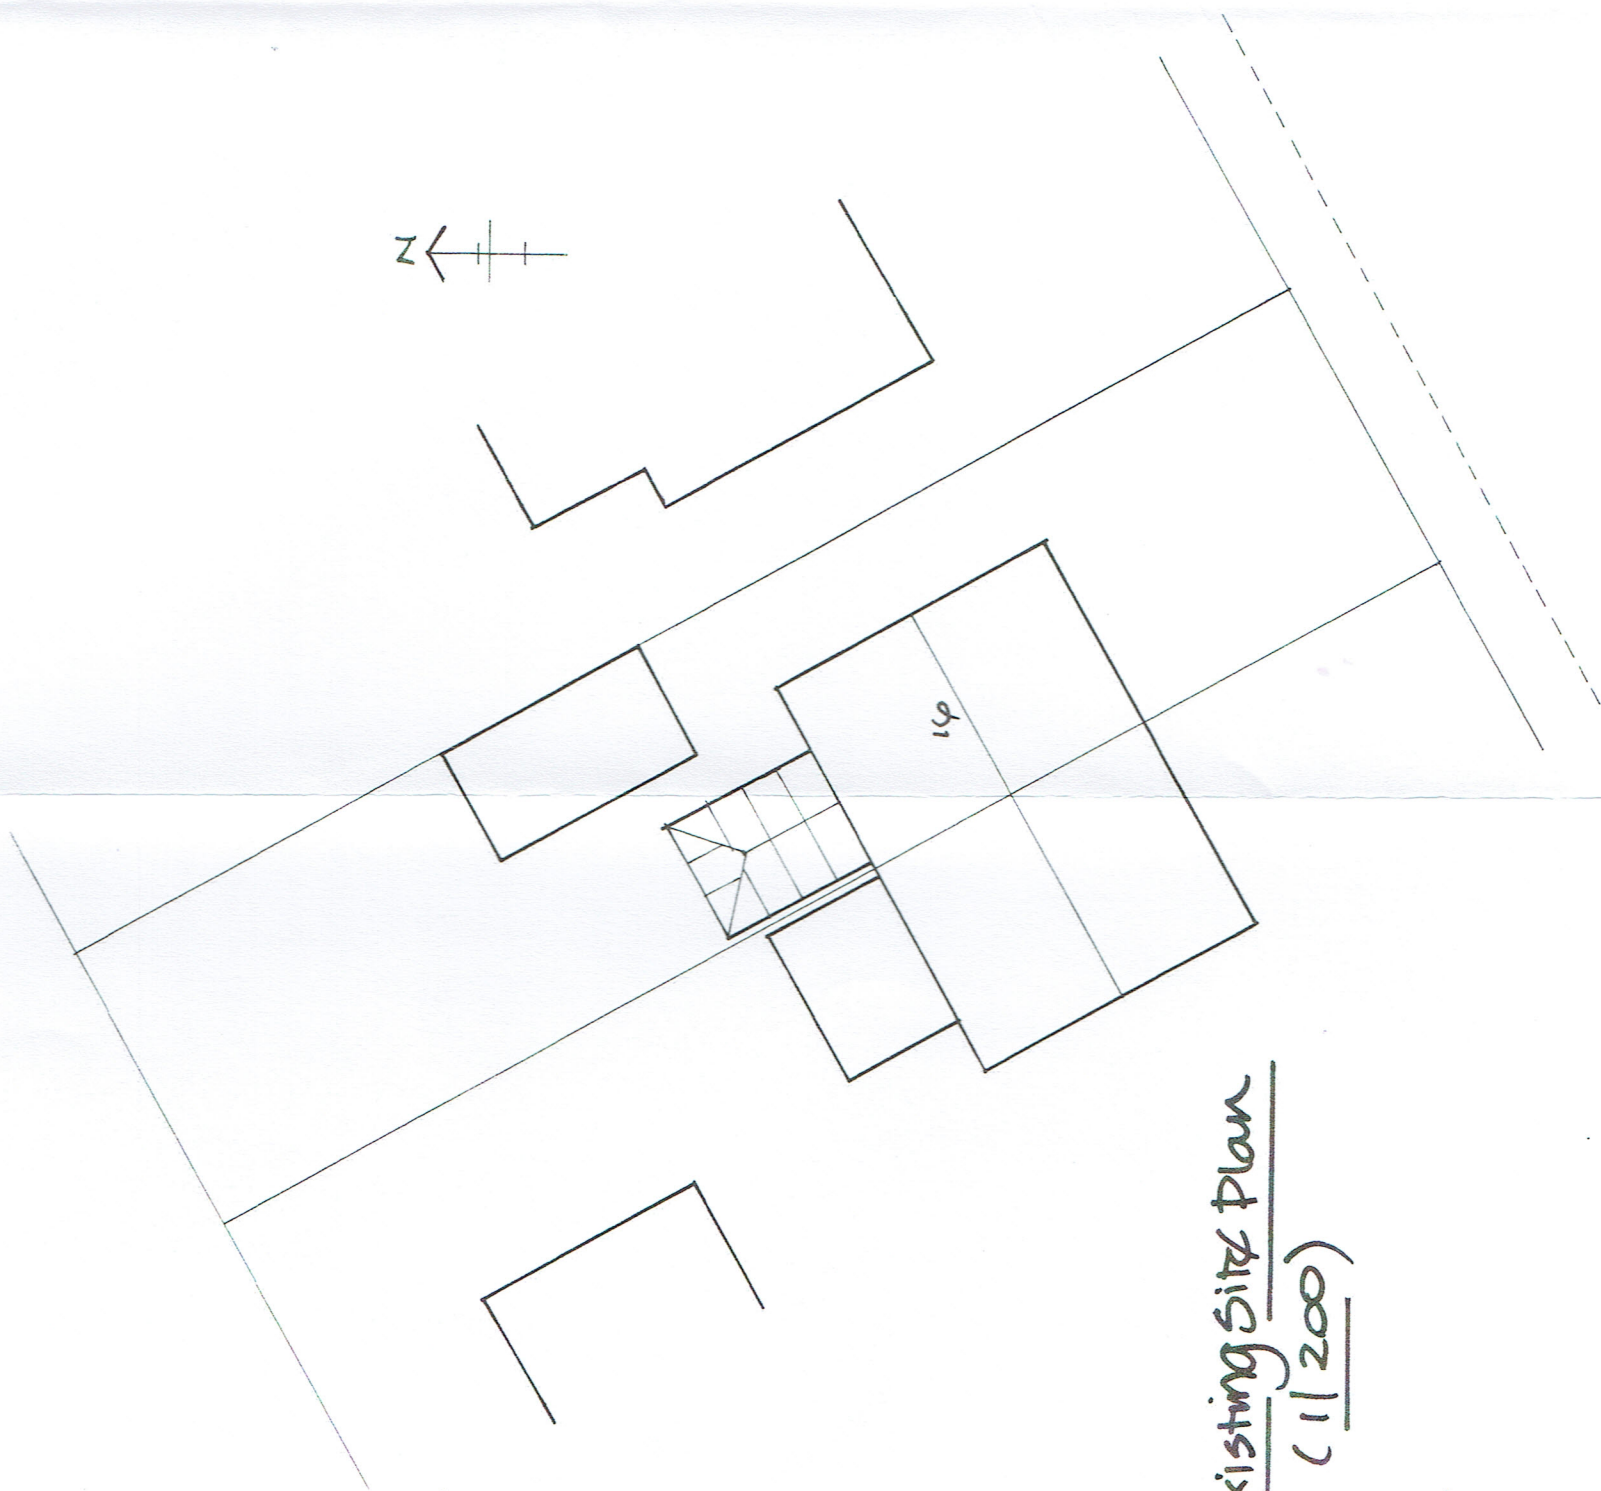

Existing Site Plan
(1/200)