


PROPOSED EXTENSION SHOWN
(RED)


PROPOSED BUILD IS TIMBER
FRAME WITH BRICK FINISH

ROOF TO BE SAME FINISH AS
CURRENT BUILD


ALL uPVC WINDOWS TO BE
WHITE AS PER CURRENT BUILD

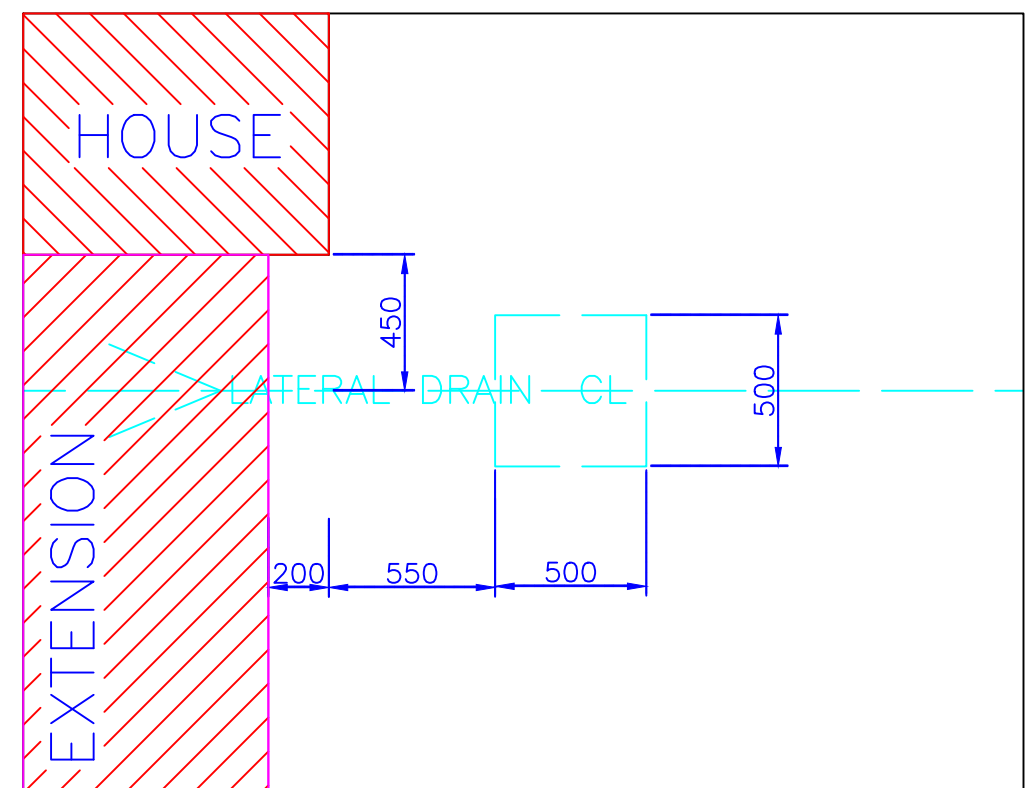


DETAIL "A" SHOWING
MANHOLE POSITION 1:25

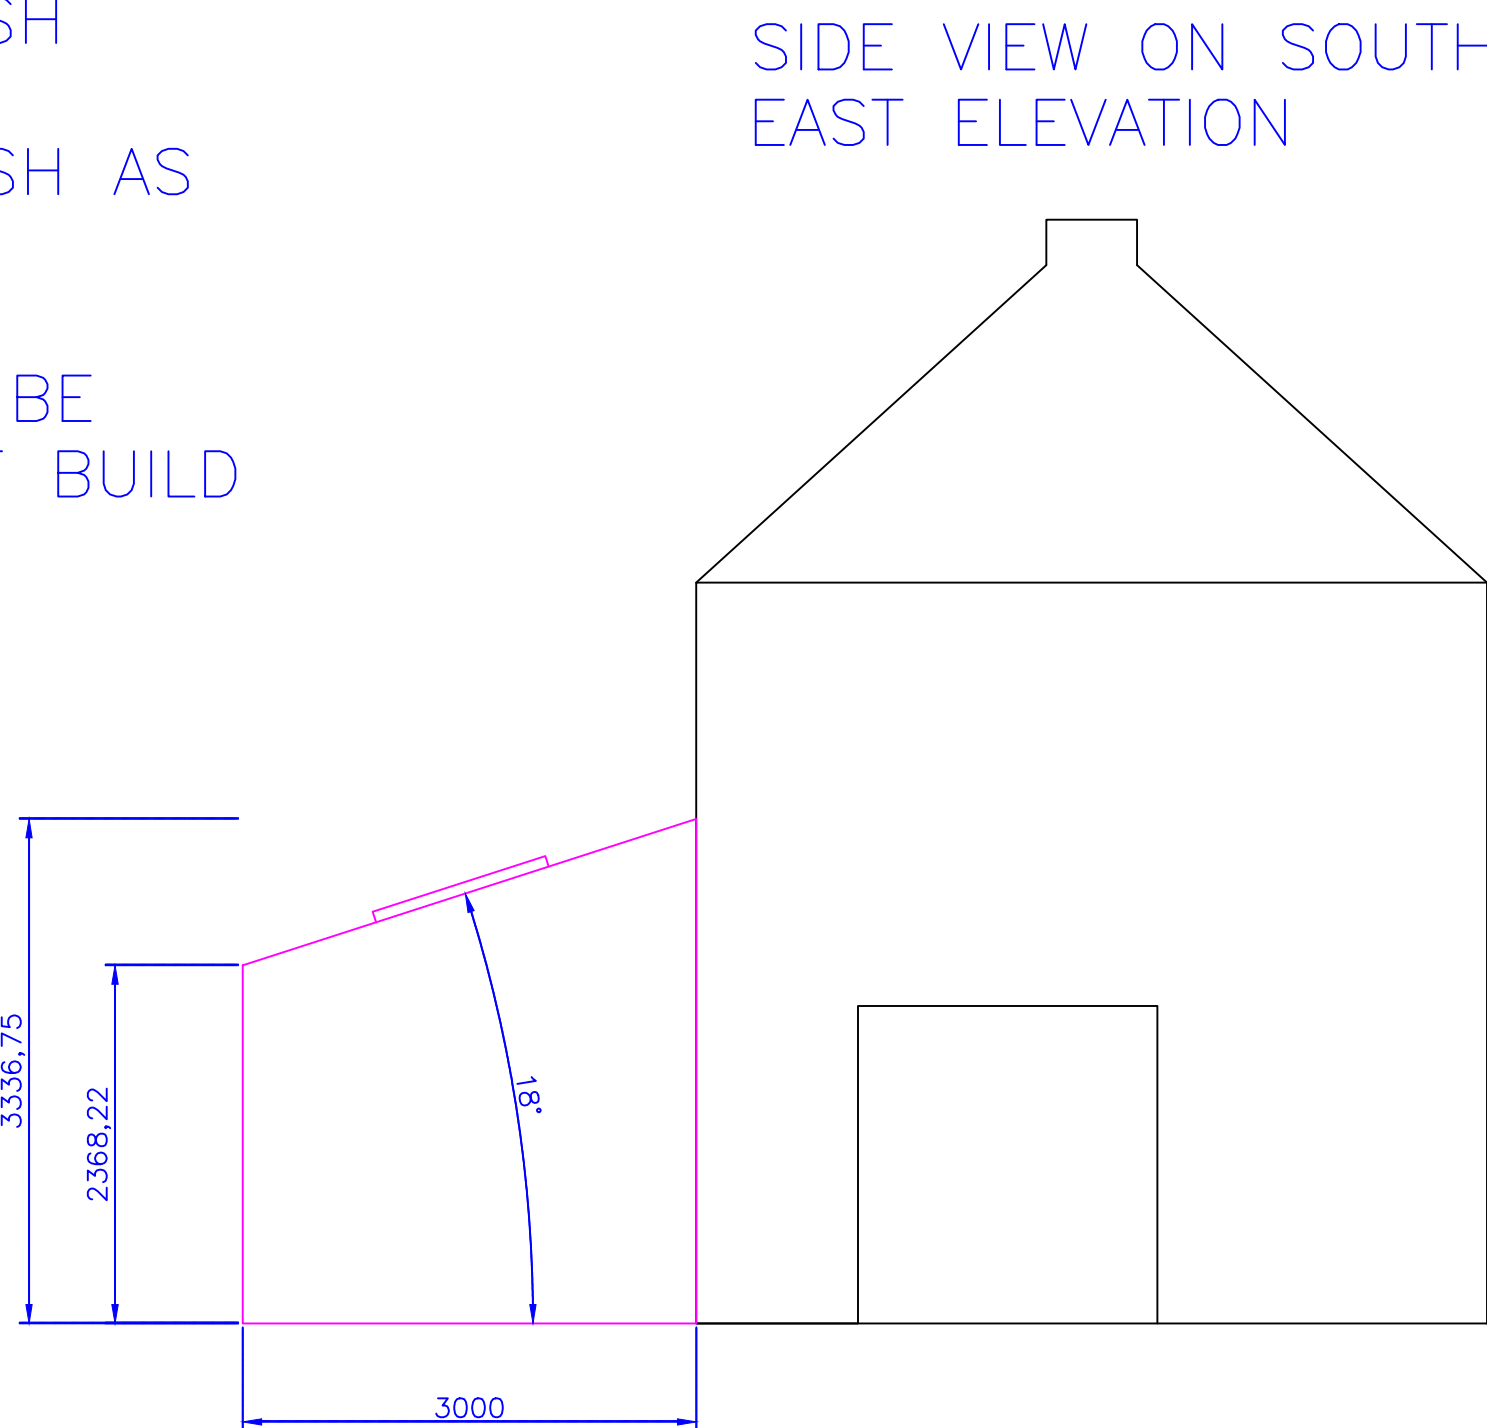


PROPOSED EXTENSION SCALE 1:50

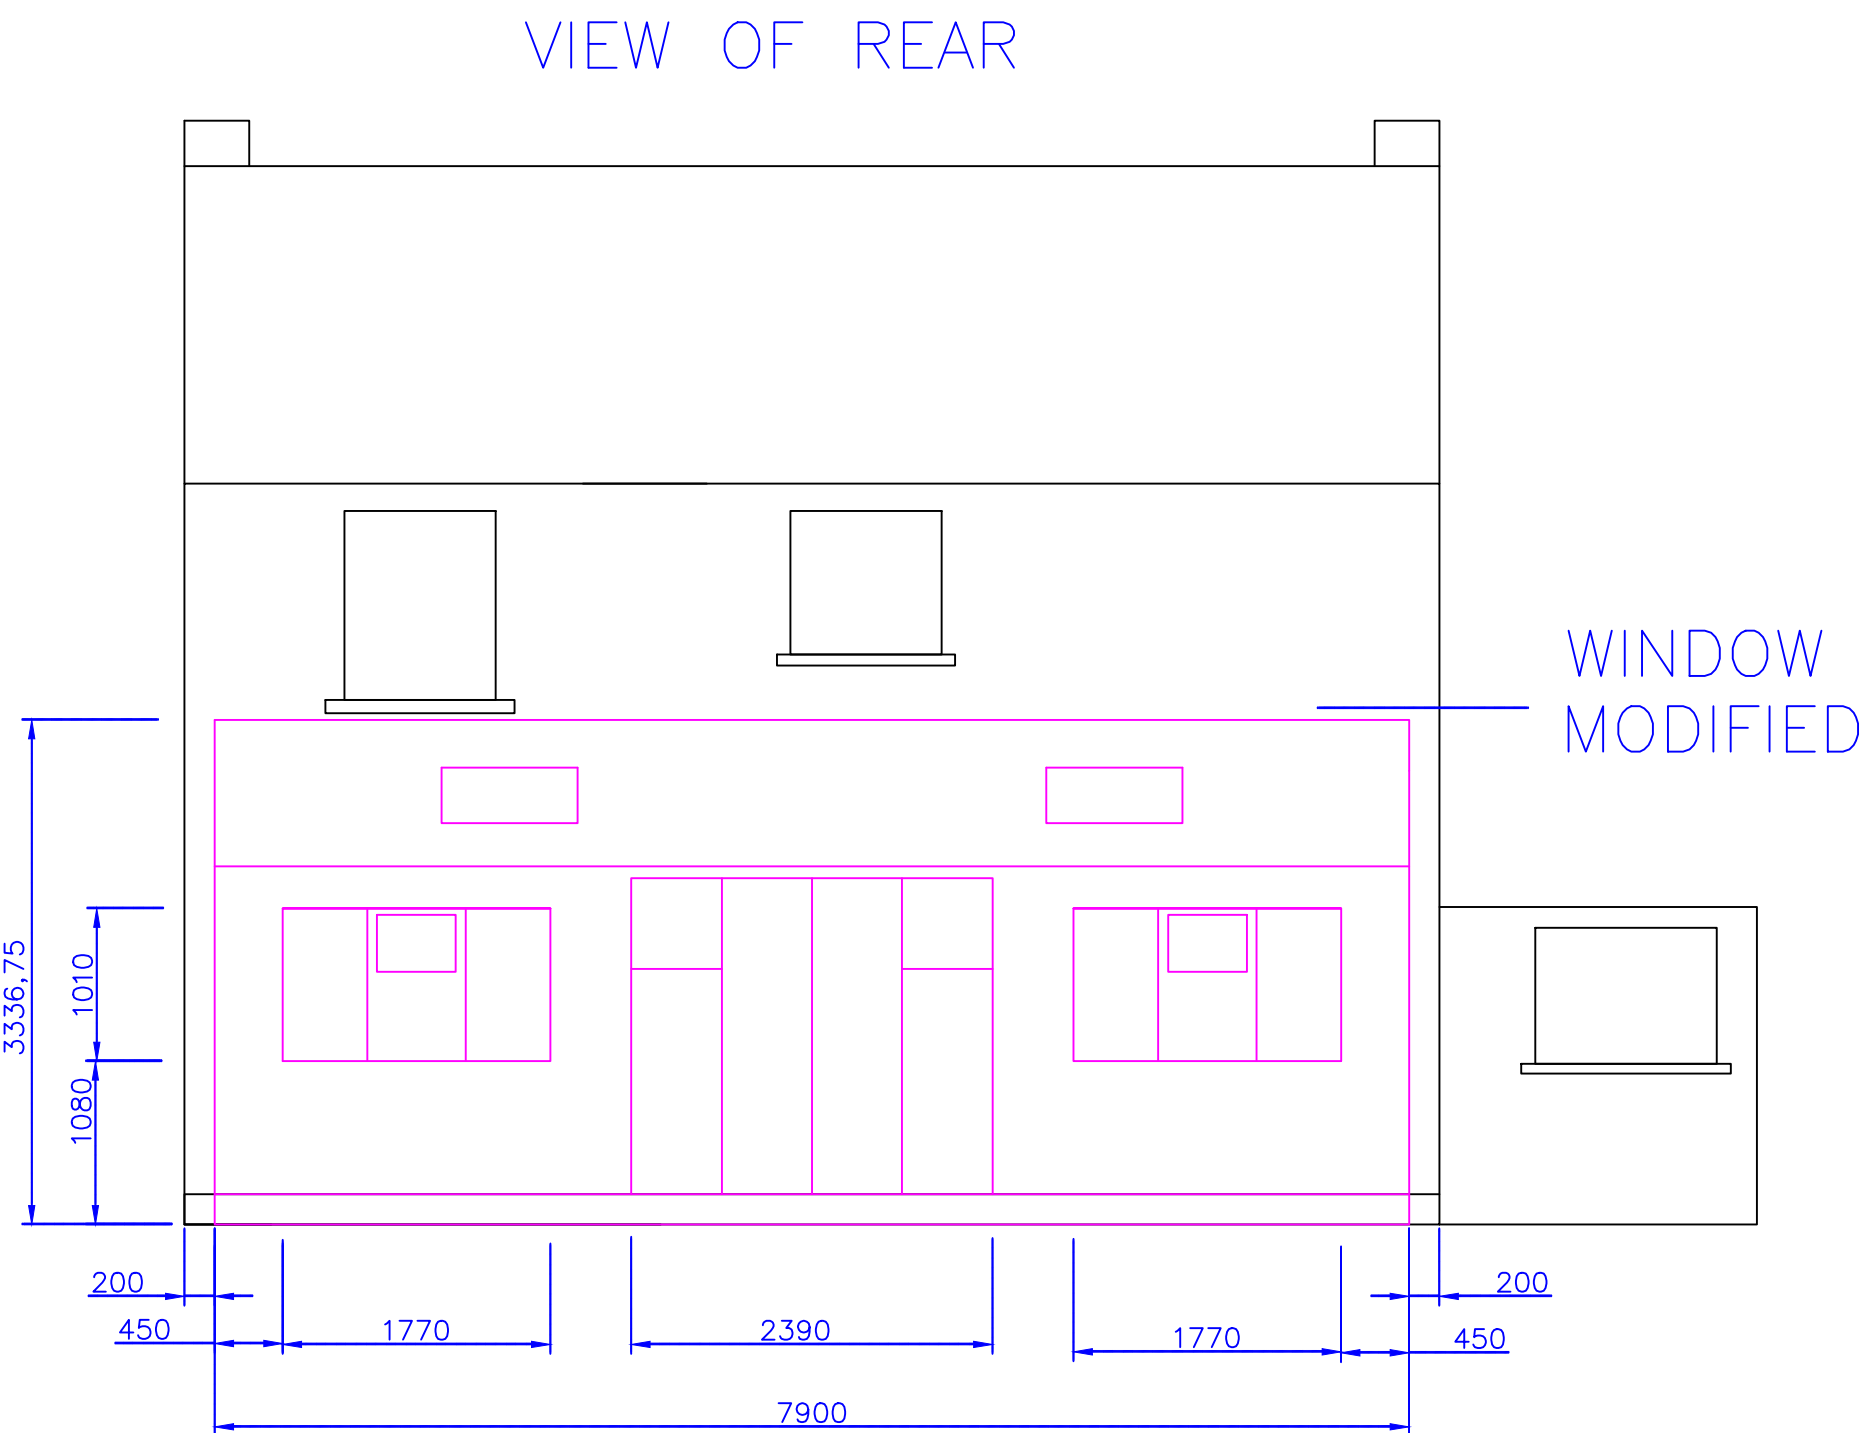


PLAN VIEW

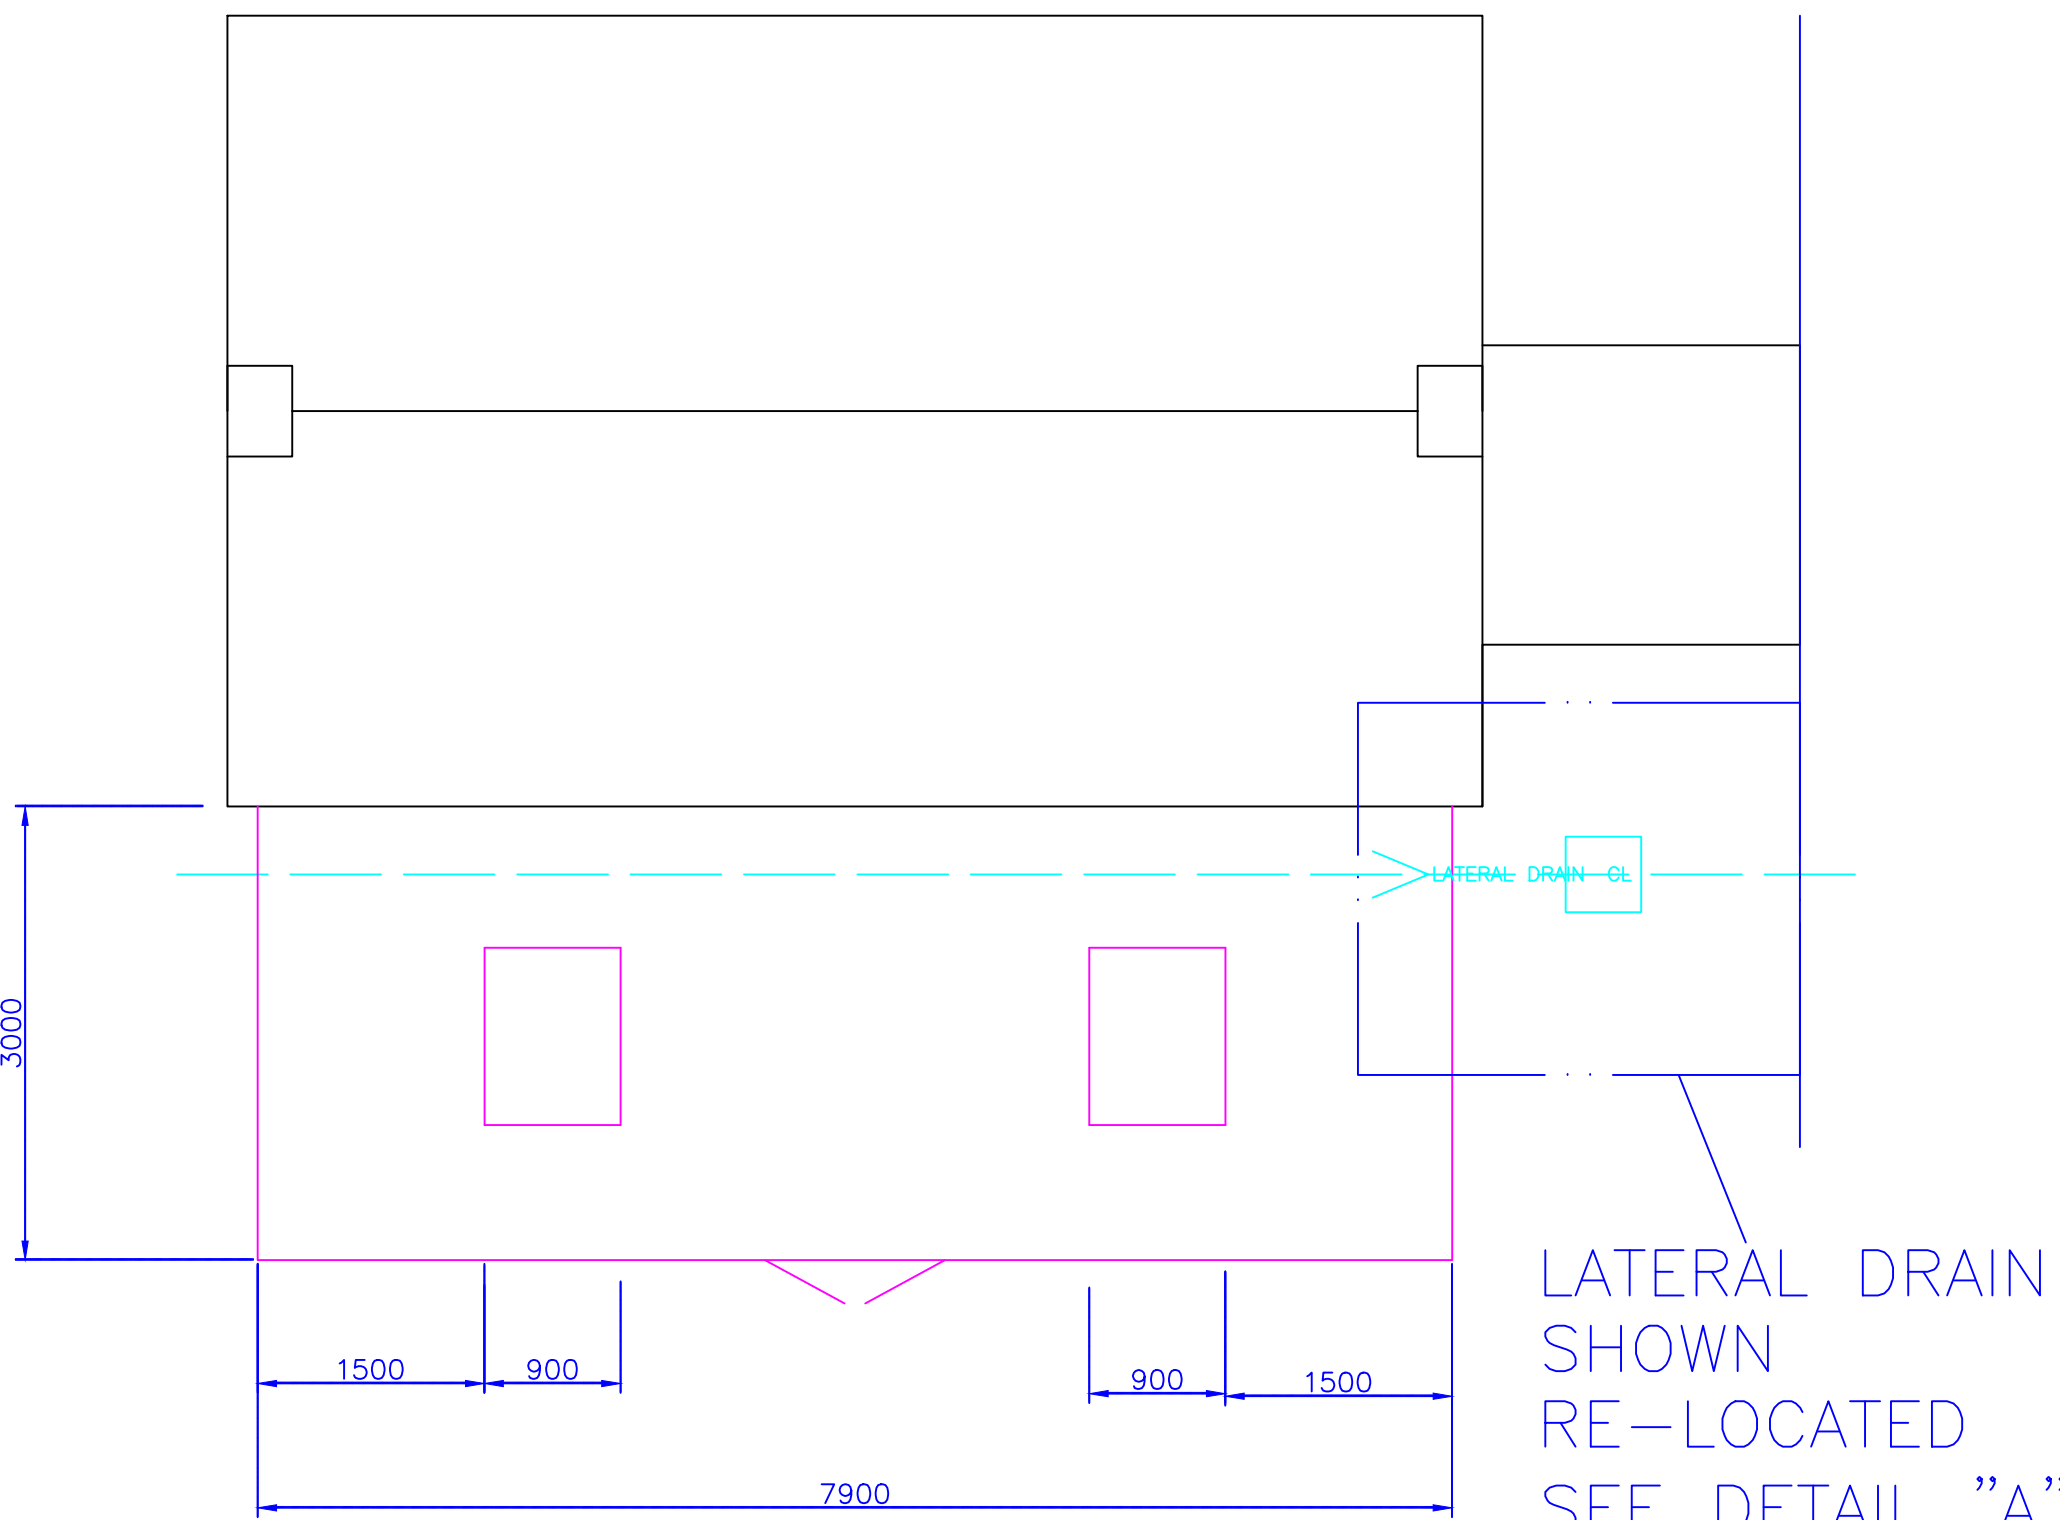

DIMENSION SHOWN 2 OFF
900 X 1200 VELUX FLAT ROOF
WINDOW

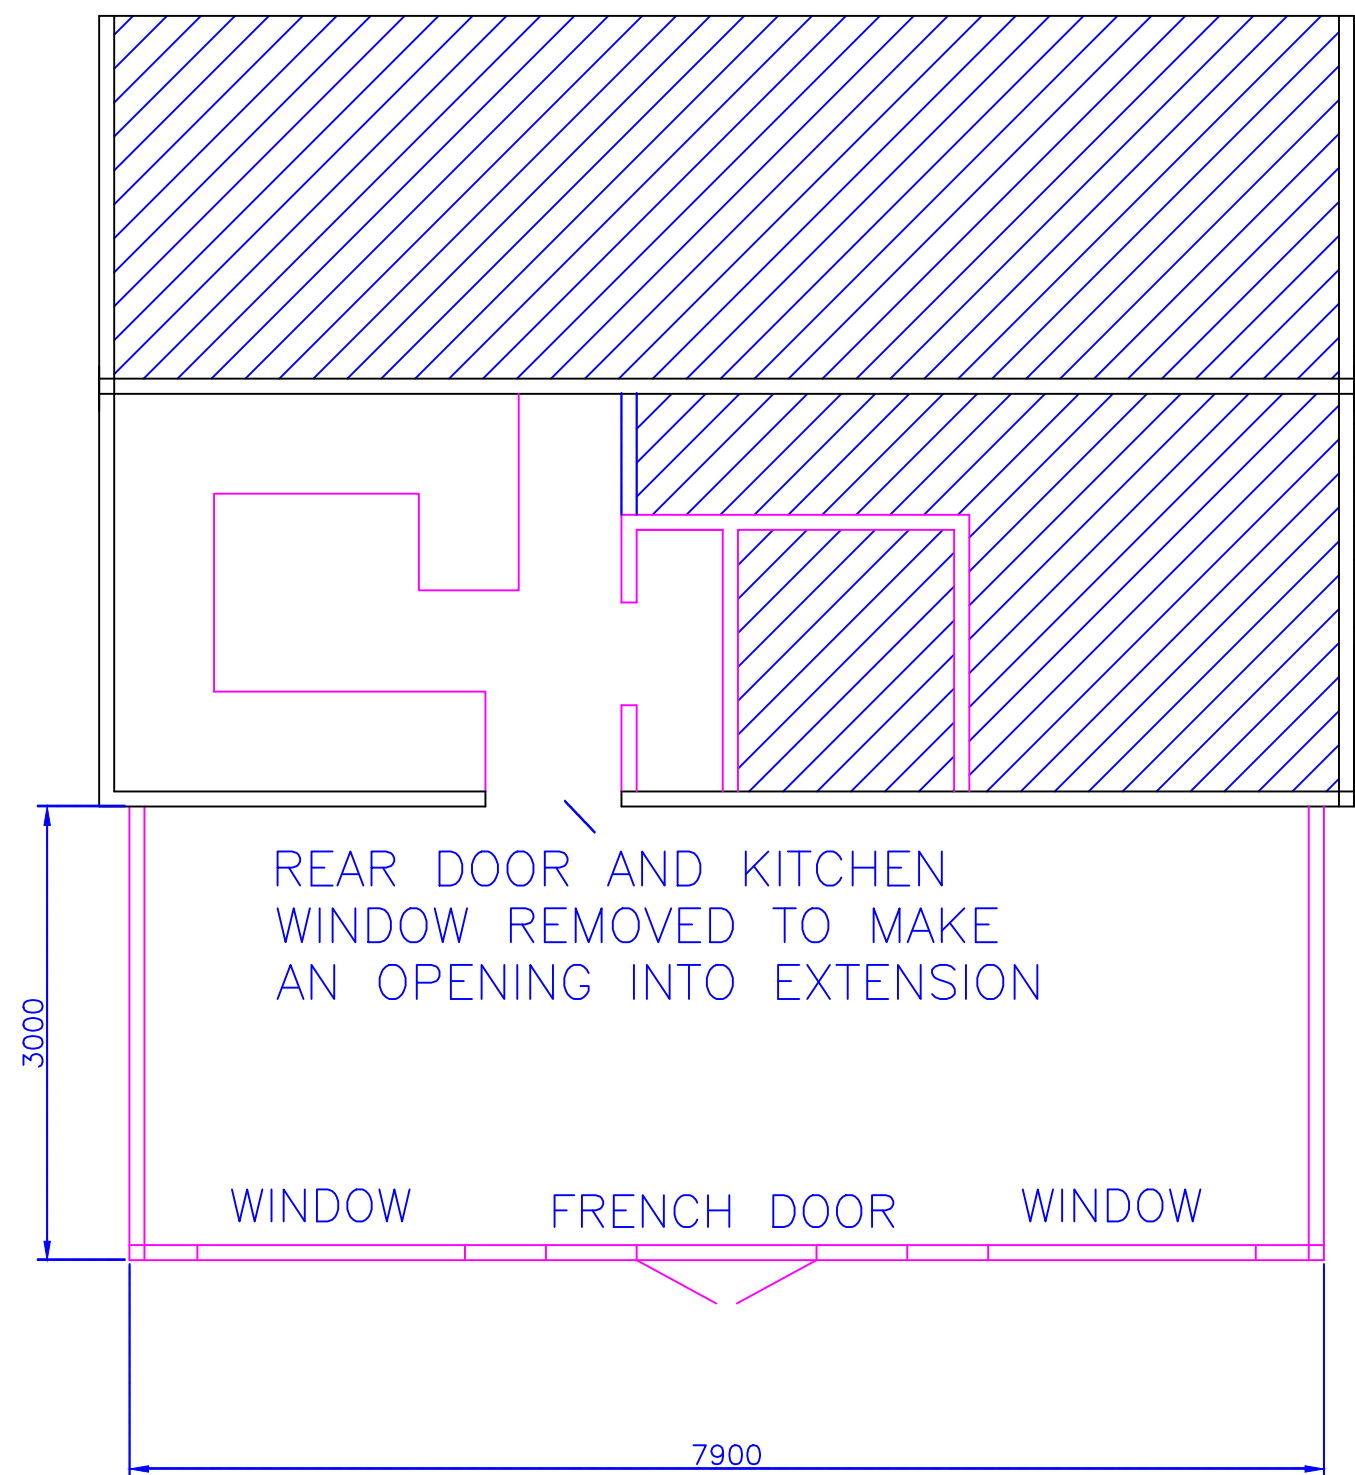

LAYOUT KITCHEN DINER /
LIVING AREA SCALE 1:50

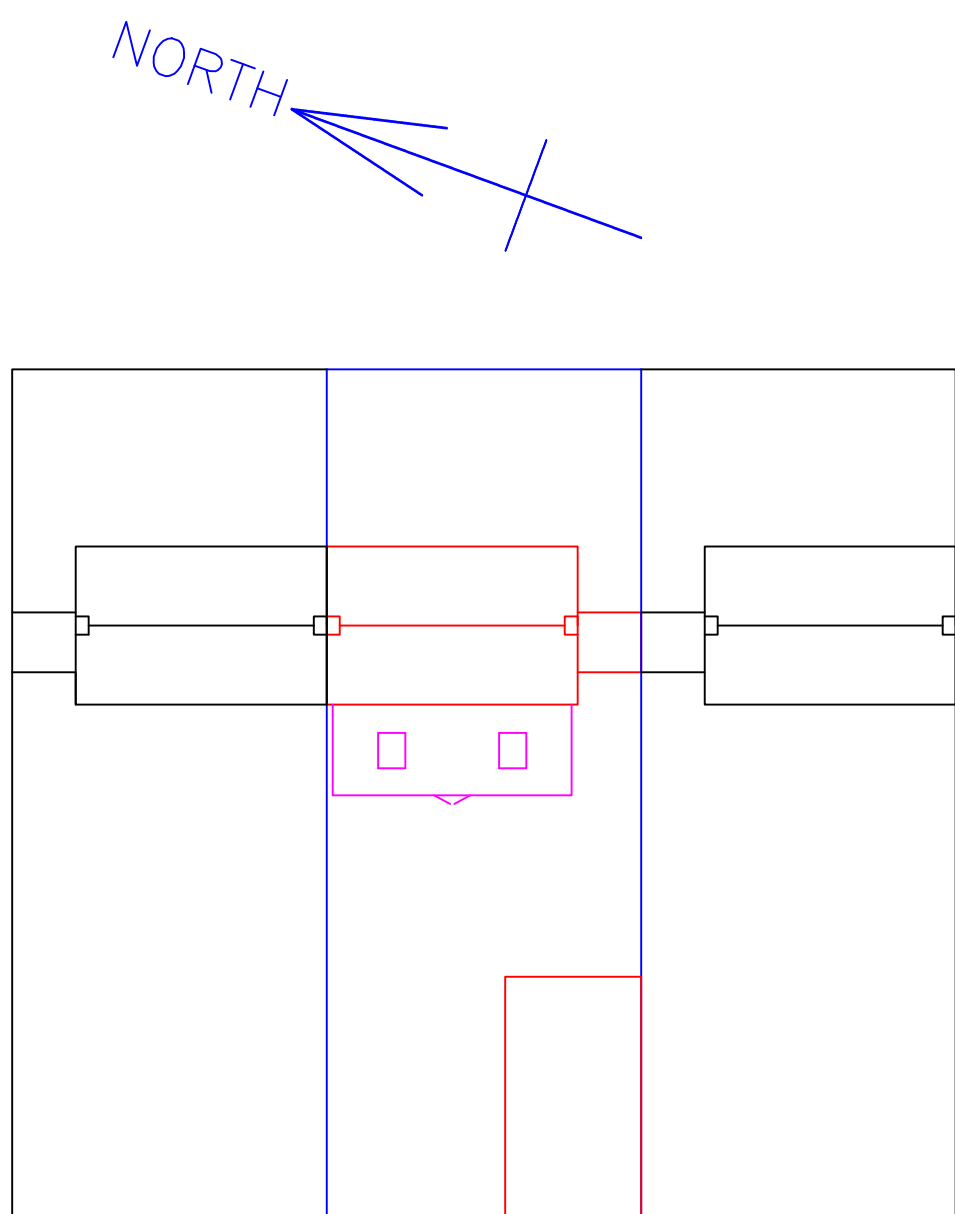

BLOCK PLAN
SCALE 1:250

General Notes

ANY COMMENTS
CAN YOU PLEASE
CONTACT ME ON
07806753593

No. Revision/Issue Date

Firm Name and Address

Project Name and Address

81 SANDOWN ROAD
PORT TALBOT
PROPOSED REAR
EXTENSION

Project Q2020/0035

Date 25.03.2020

Scale 1:50

Sheet

##