
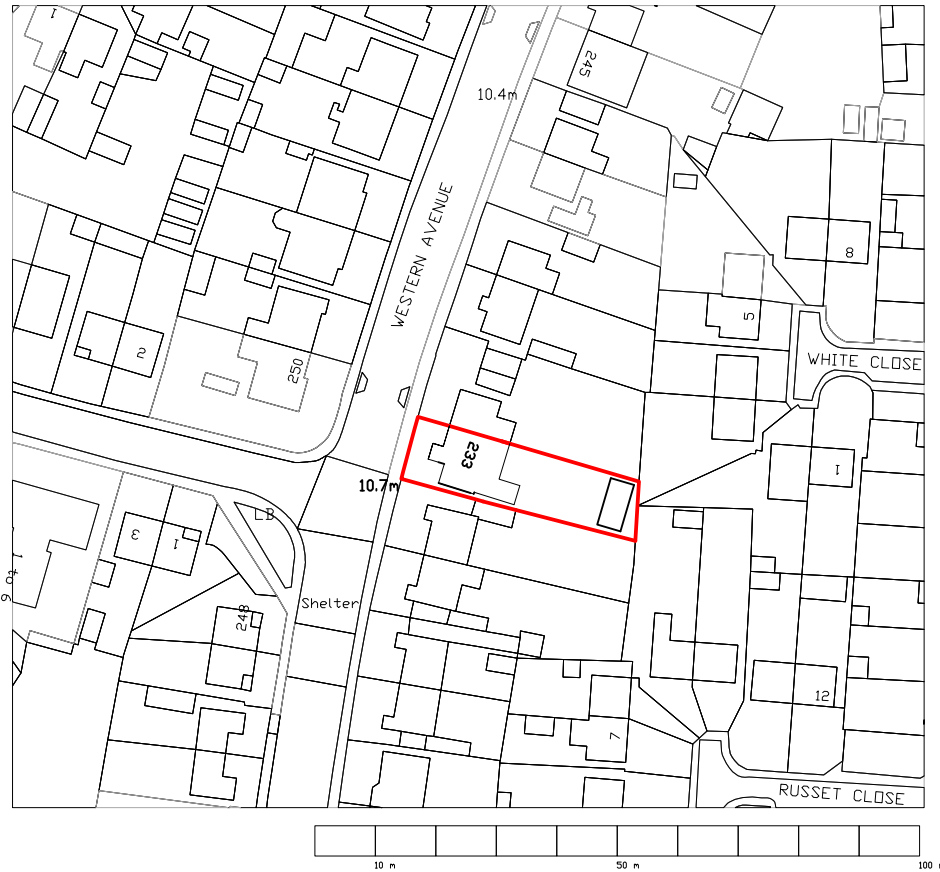


DO NOT SCALE

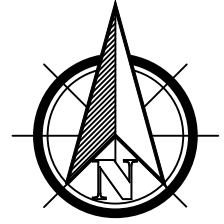

## SITE LOCATION PLAN

SCALE 1:1250

ReQuestAPlan

Map number: TQRQM20017095402831

TITLE:  
LOCATION PLAN – PROPOSED

LOCATION:  
233 WESTERN AVENUE  
SANDFIELDS  
PORT TALBOT  
SA12 7NE

DRAWN BY: S. EVANS  
DRAWN DATE: 17/01/2020 SCALE: 1:1250 © A4

DRAWING No: EVANS\_PROPOSED\_LP REV:PR1